PERMIT

Issue Date: 08/15/00 Expiration Date: 08/16/01

Property Owner: William E. Null c/o: _____

Address: [redacted]

Telephone: (Home) [redacted] (Work) _____

Installer: Jeff Eviene License No. 45

XX New Installation _____ Existing System

_____ Repair _____ Replacement _____ Extension _____ Other

Describe: _____

Parcel Description:

Legal: E 1/2 SW 1/4 SE 1/4 S21 T36 R26

Address or Location: 1250 Pomeroy Trail

Approved Design Criteria:

Bedrooms 3 Septic Tank Size: 1000 gallons Drainfield Size: 210 lineal feet

INSTALL SYSTEM ACCORDING TO LOT LAYOUT AND LINCOLN COUNTY WASTEWATER REGULATION #3.

Special Instructions: ***ANY DEVIATIONS FROM APPROVED PLAN MUST BE AUTHORIZED BY THE DEPARTMENT.***

Issued By: *Kendra J. Lind, R.S.*


Closure Statement:

I, Jeff Eviene *have inspected this system and found it to be in compliance with the conditions of the permit, and the Lincoln County Wastewater Treatment and Disposal Regulation.*

Signed: Jeff Eviene *Date:* 8-20-00

Title: Lic. Installer #45

LOT LAYOUT
WILLIAM NULL
1250 POMEROY TRAIL

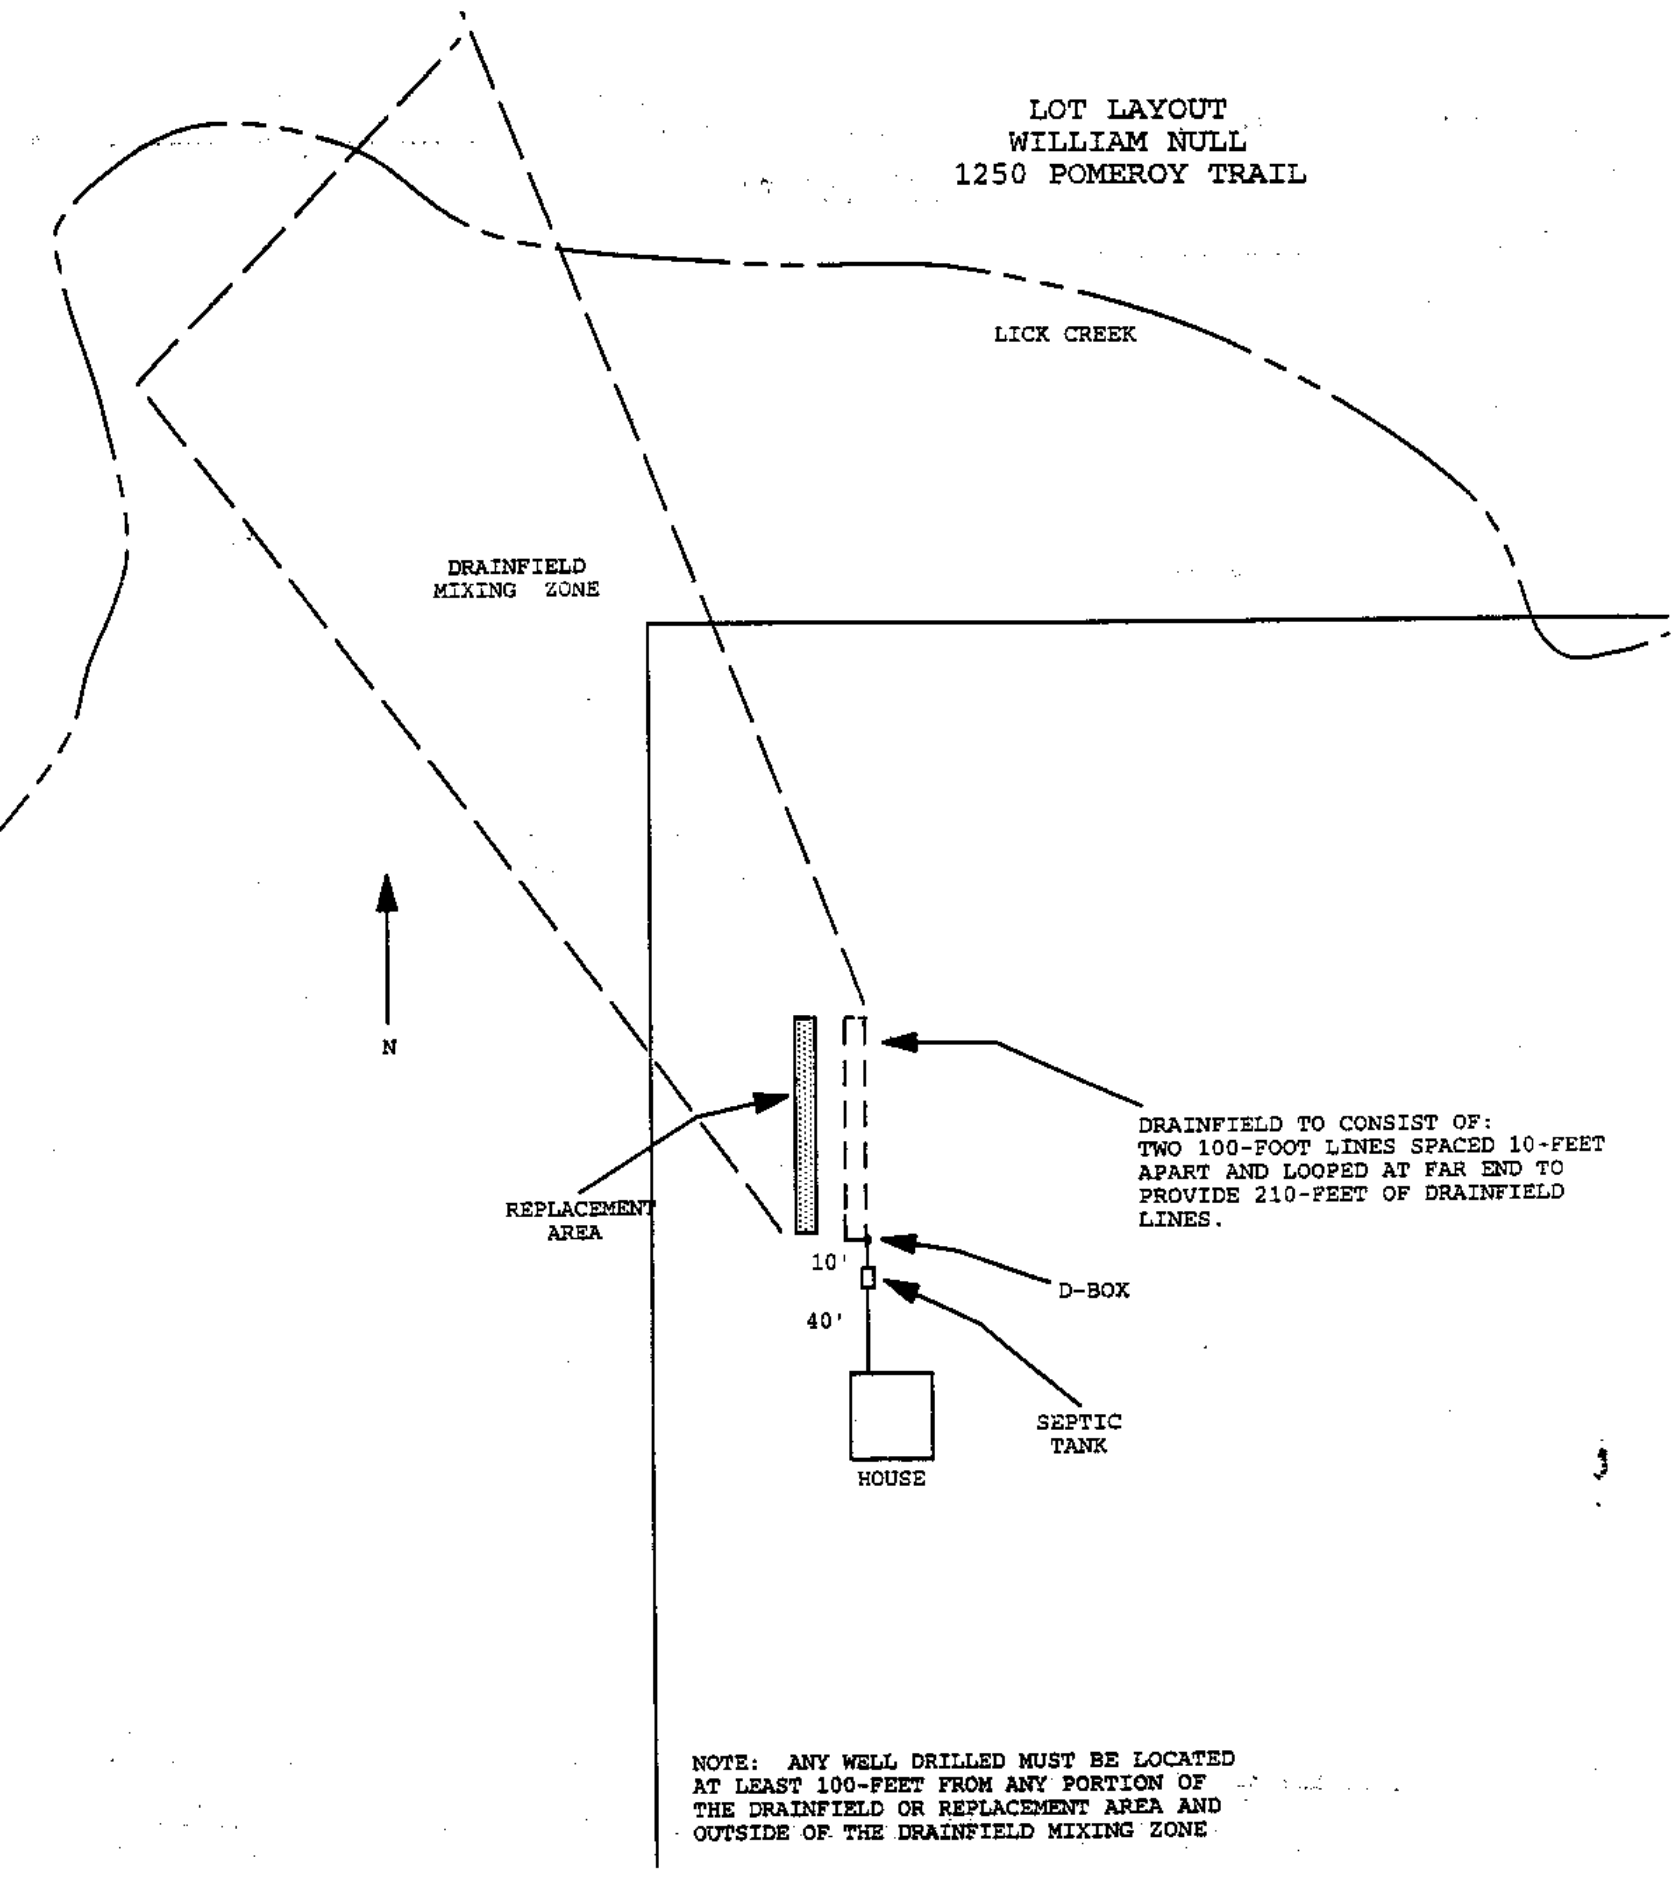

NOTE: ANY WELL DRILLED MUST BE LOCATED AT LEAST 100-FEET FROM ANY PORTION OF THE DRAINFIELD OR REPLACEMENT AREA AND OUTSIDE OF THE DRAINFIELD MIXING ZONE

SCALE: 1" = 100'