Wastewater Treatment and Disposal System

PERMIT

Issue Date: 06/27/94 Permit No. _____

Property Owner: Ursula Pappas c/o: _____

Address: [redacted]

Telephone: (Home) [redacted] (Work) _____

Installer: TLC Construciton License No. 15

XX New Installation _____ Existing System

_____ Repair _____ Replacement _____ Extension _____ Other

Describe: _____

Parcel Description:

Legal: S21 T36 R26

Address or Location: Glen Lake

Approved Design Criteria:

Septic Tank Size: 1,200 gallons Drainfield Size: 195 lineal feet

Special Instructions: INSTALL SYSTEM ACCORDING TO LOT LAYOUT AND LINCOLN COUNTY WASTEWATER REGULATION NO. 3.

Approved Site plan (Lot Layout) Attached

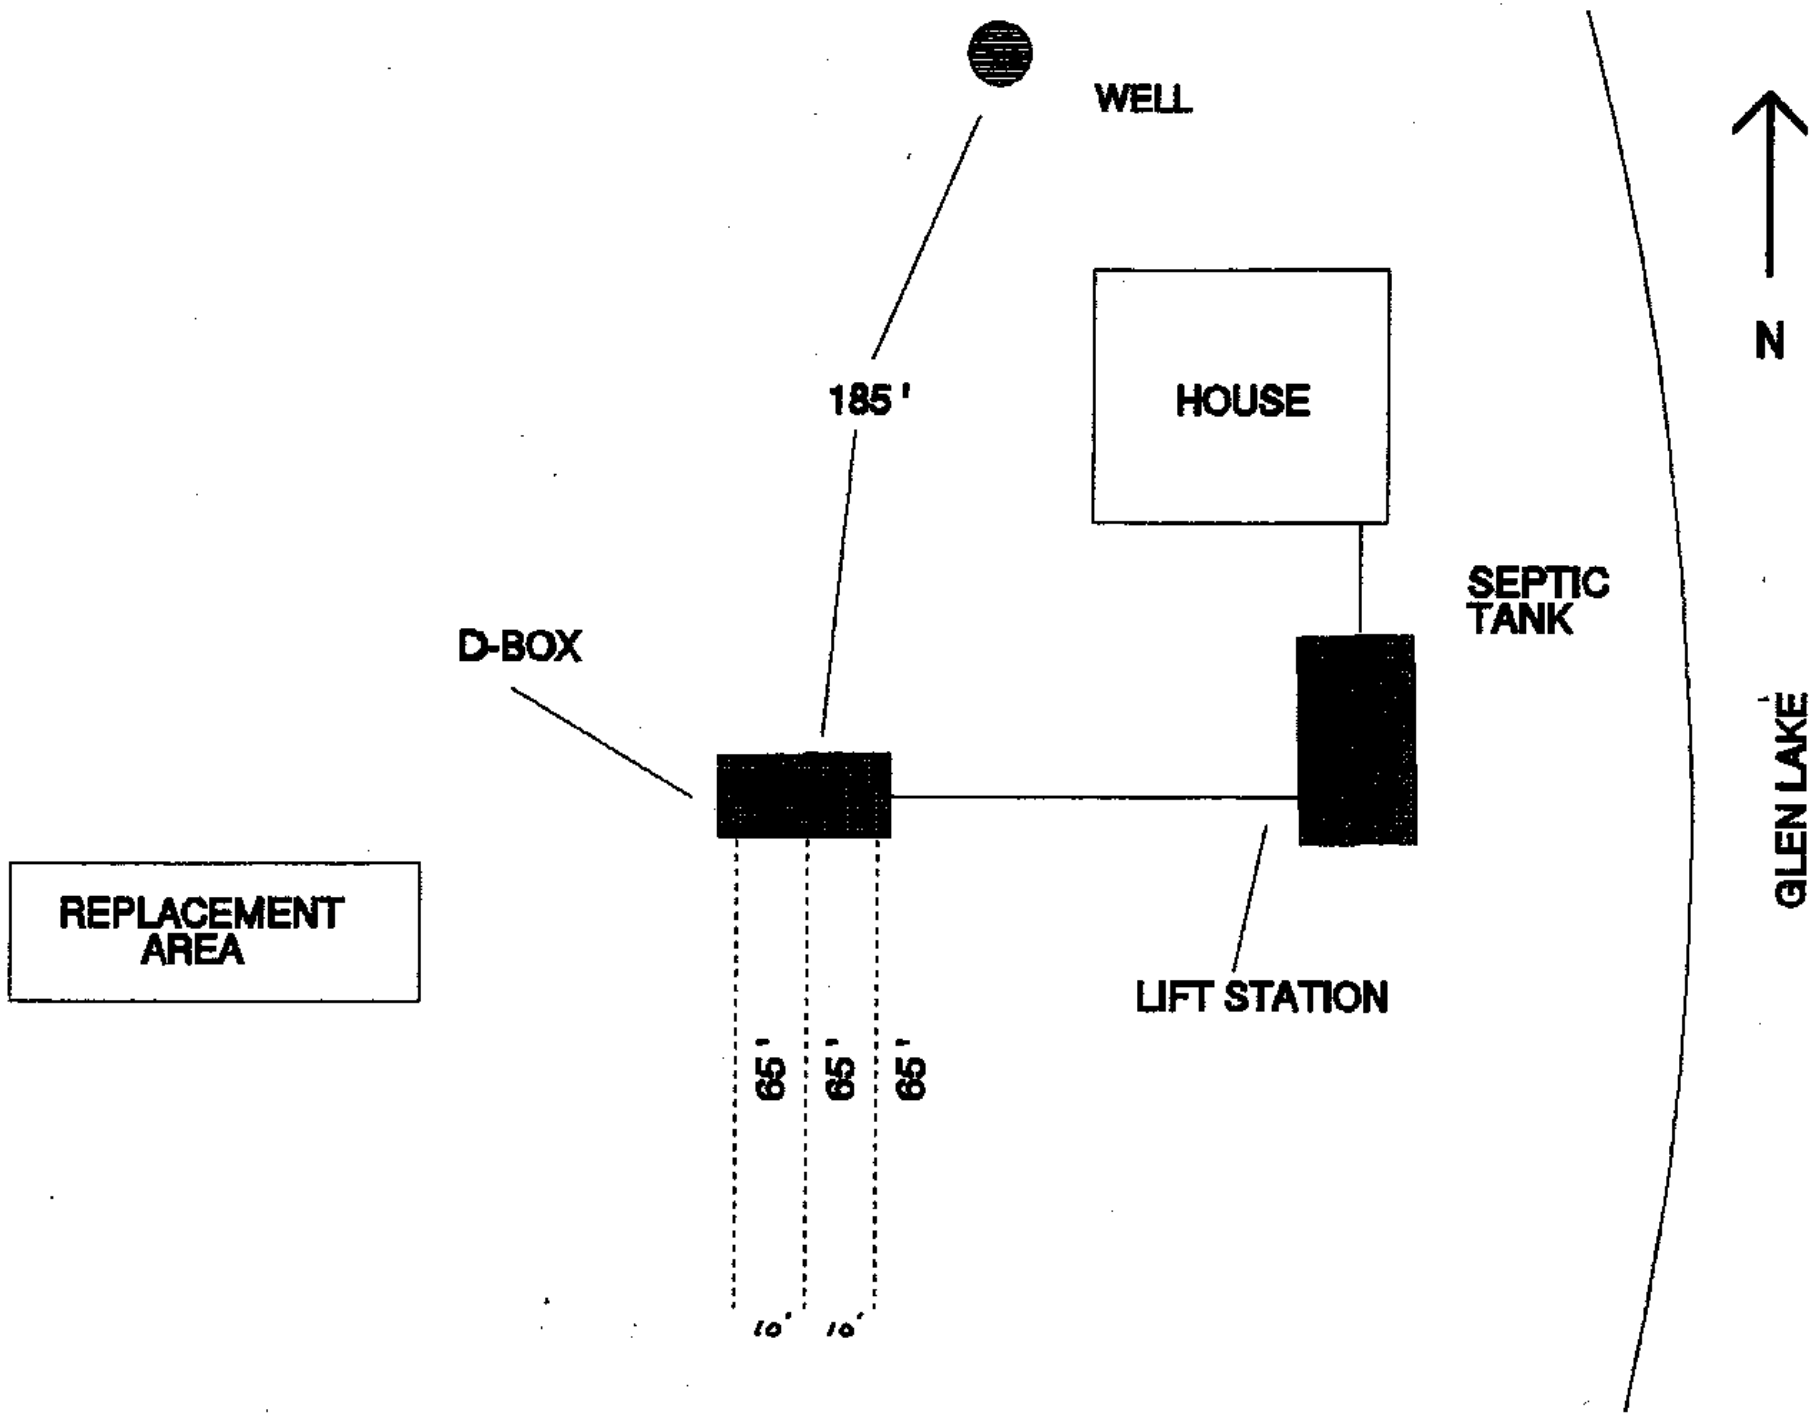
Issued By: Sandra J Geiser, RS

Closure Statement:

I, Ron Fatkman, have inspected this system and found it to be in compliance with the conditions of the permit, and the Lincoln County Wastewater Treatment and Disposal Regulation.

Signed: _____ Date: 2-6-95

Title: H 15


WELL
185'
HOUSE
N
SEPTIC TANK
D-BOX
GLEN LAKE
REPLACEMENT AREA
LIFT STATION
65'
65'
65'
10'
10'