LINCOLN COUNTY SEPTIC SYSTEM PERMIT

ISSUED TO: James Peltier PHONE: [redacted]

ADDRESS: [redacted] CONTRACTOR: Kootenai Pipe

ISSUED BY (sign.): John W Peterson DATE: 4-28-89

INSPECTION BY (sign.): _____ DATE: _____

*PLEASE NOTE: The Lincoln County "On-site Sewage Disposal Regulation" does not conform with all requirements of the Montana State "Sanitation in Subdivision Act". Therefore, septic systems permitted under the county regulation may not be approvable for the purpose of future land division health reviews.

You must notify the Department of Environmental Health a minimum of 8 working hrs. before backfilling the septic system, so that it can be inspected.

LOCATION OF PROPOSED SYSTEM: lot 7 Dickey Lake


SEPTIC TANK: 1500 gal. ABSORPTION AREA: 360 ft²

SEWAGE DISCHARGE: - gal/day No. OF BEDROOMS: 3

WATER SUPPLY SOURCE: Lake SOIL: Clay SLOPE: ½ %

INSTRUCTIONS: Drainfield Dig a ditch 180' long x 2½-3' deep x 2' wide according to lot layout & septic system regulation. Slope of pipe should not exceed a 1% drop. Recommend filling or removing old septic tank.

SKETCH OF LOT LAYOUT

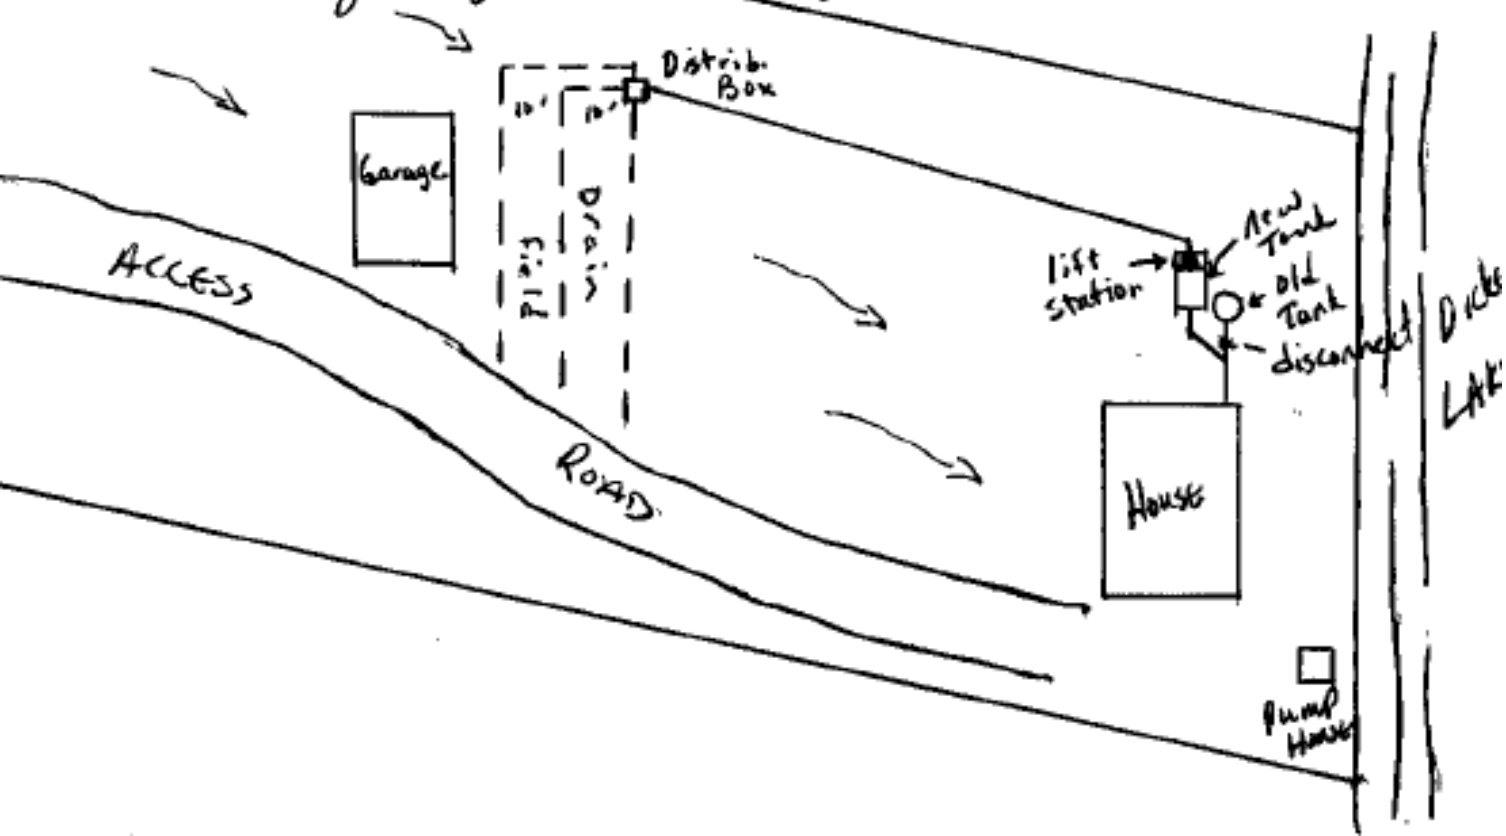

SEPTIC SYSTEM PERMIT APPLICATION

LINCOLN COUNTY

PROPERTY OWNER: Jim Peltier

ADDRESS: [redacted] PHONE:

LOCATION OF PROPERTY: Lot 4 # Dicky Lake R. 25W T. 35N 16 Tract 2H

CONTRACTOR: Kootenai P&E

DESCRIPTION OF PROPOSED SYSTEM

SEPTIC TANK: 1,500 w/lift station gallons

ABSORPTION AREA: 180 ft^2

SEWAGE DISCHARGE: _____ gal/day

No. OF BEDROOMS: 3

WATER SUPPLY: Lake

SOIL TYPE: topsoil, clay

SLOPE OF GROUND: 1/2 %

OWNERS SIGNATURE: _____

DATE: _____


SUBMIT THIS APPLICATION TO THE DEPARTMENT OF ENVIRONMENTAL HEALTH - 418 Mineral Ave. - Libby, Montana 59923

(ON THE BACK)

SKETCH OF LOT LAYOUT

Diagram the proposed septic system. Show the location and distances from the absorption area and the septic tank to: wells, surface water, high groundwater areas, buildings, building sites, property lines, roads, existing septic systems and other prominent features within 200' of the proposed system.

Indicate the direction of ground slope in the absorption area.

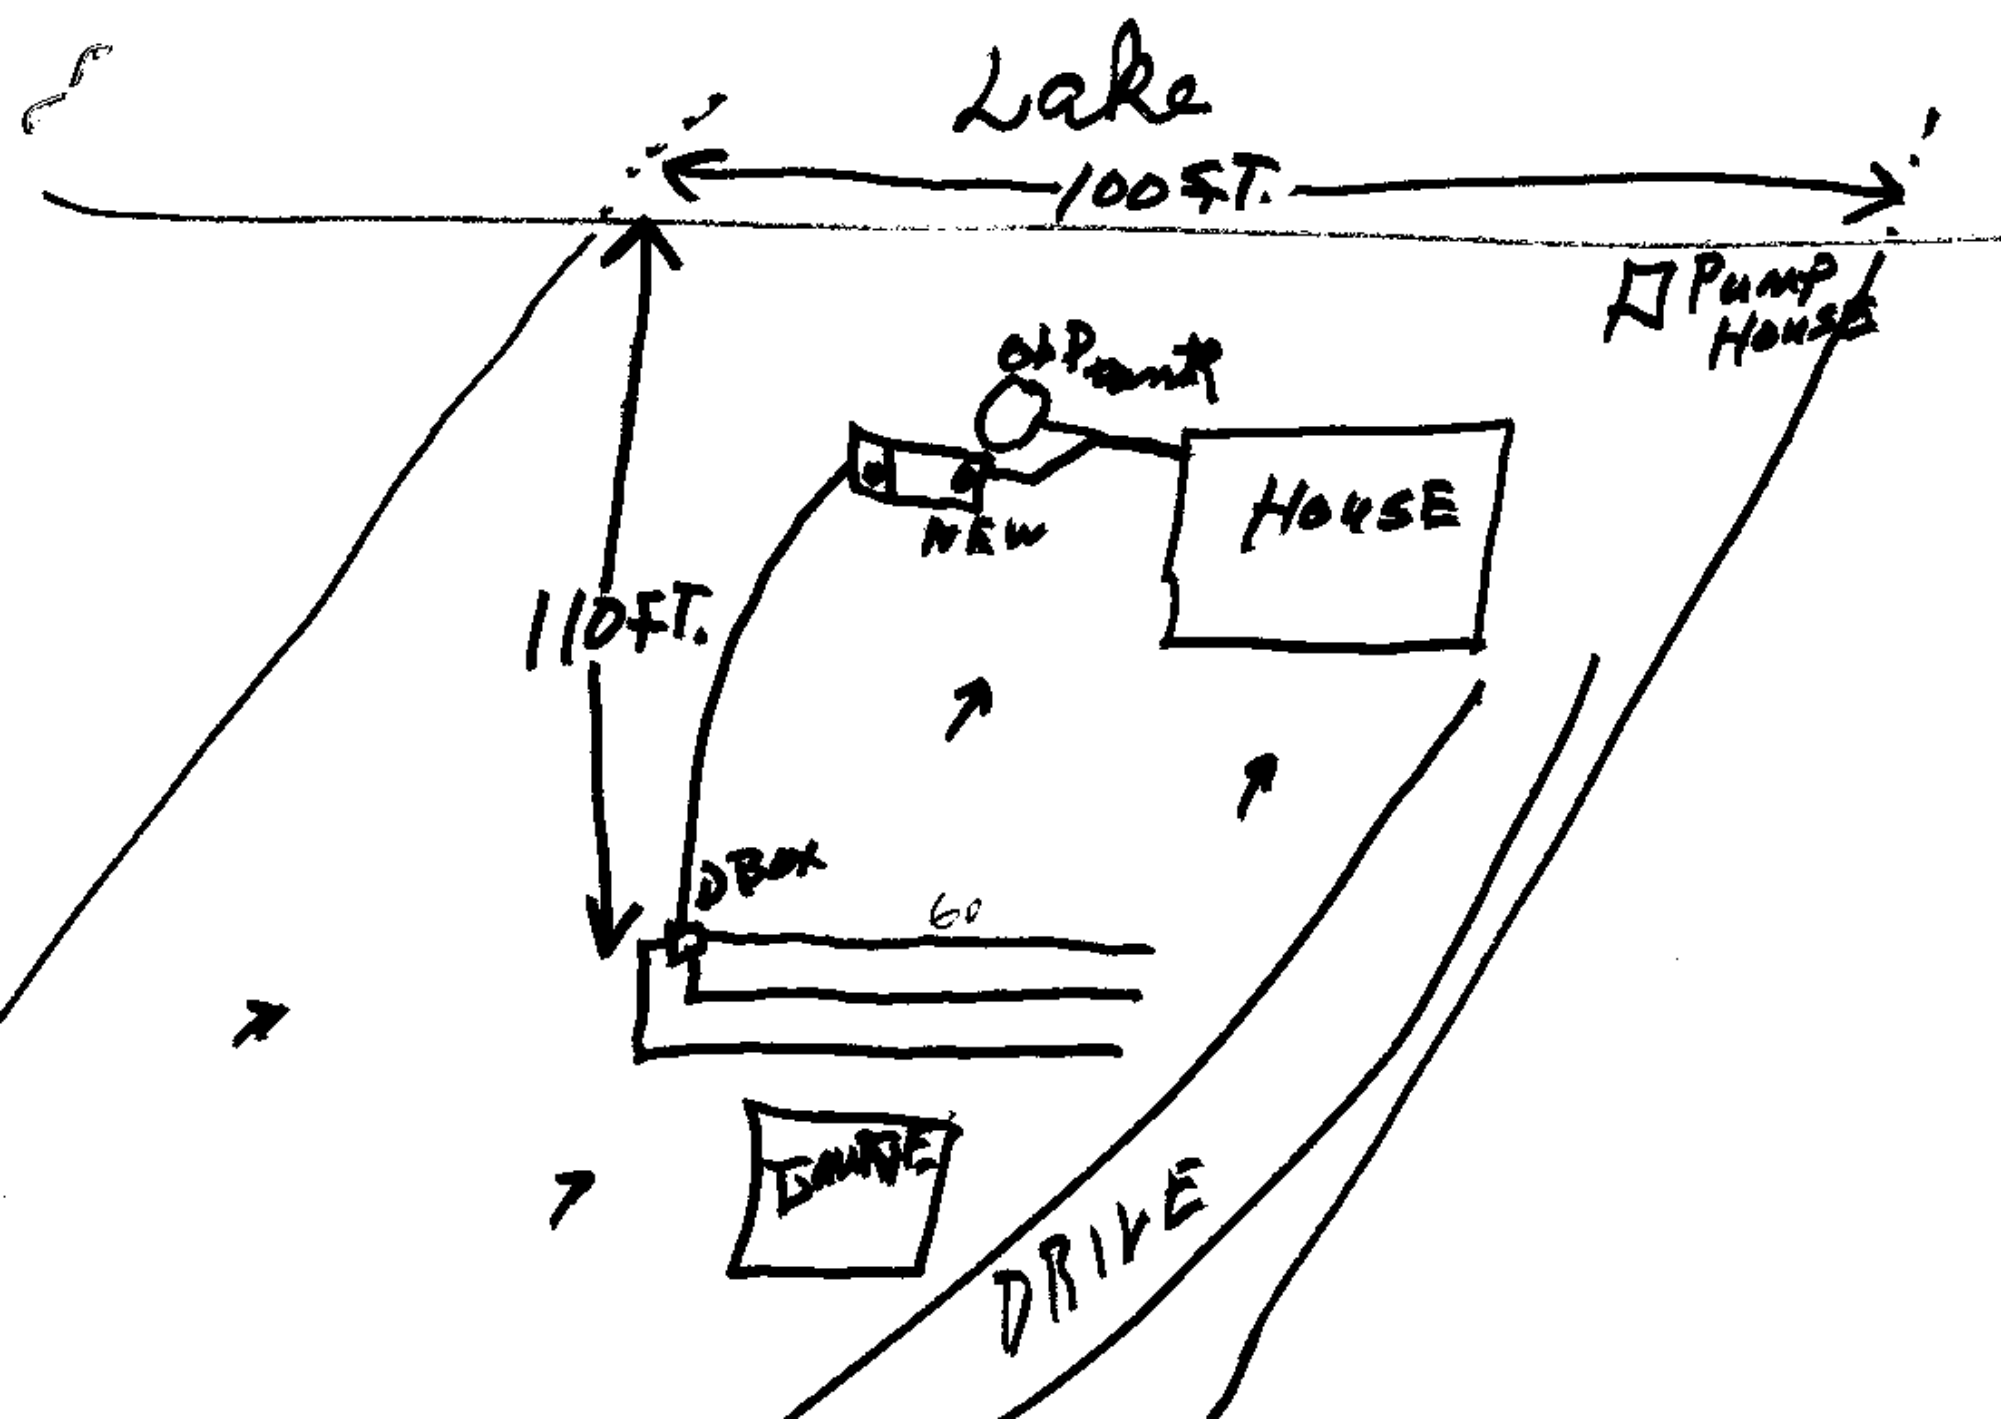
Lake
100 FT.
Pump House
Oil Pump
NEW
HOUSE
110 FT.
DBox
60
DRIVE