LINCOLN COUNTY
DEPARTMENT OF ENVIRONMENTAL HEALTH
WASTEWATER TREATMENT AND DISPOSAL SYSTEM PERMIT

Issue Date: 12/27/2021 Expiration Date: 12/27/2022

Property Owner: Rice, Larry C and Loni c/o: Kootenai Country Construction

Address: [redacted]

Telephone: [redacted] [redacted]

[redacted] Country Construction License No. 178

XX New Installation ____ Existing System ____ Repair ____ Replacement

____ Extension ____ Other

Describe: 1,000 gallon septic tank with effluent filter. Standard gravity system with 3 laterals @ 63-feet each in length.

Parcel Description: Kootenai Ridge Lot 2

Legal: KOOTENAI RIDGE PM 6849, LOT 2, 16.85 ACRES, S29, T36 N, R27 W

Address or Location: NHN Orthorp Lake Rd, Rexford, MT

Geo/Assessors code: 0000005581

Approved Design Criteria:

Bedrooms 3 Septic Tank Size: 1,000 gallon Drainfield Size: 189 Linear Feet

SYSTEM MUST INCLUDE INSTALLATION OF EFFLUENT FILTER AT SEPTIC TANK OUTLET !!

Special Instructions: INSTALL SYSTEM ACCORDING TO LAYOUT, DEQ-4 AND LINCOLN COUNTY WASTEWATER REGULATION #3. ANY DEVIATIONS FROM APPROVED PLAN MUST BE AUTHORIZED BY THE DEPARTMENT.

Issued By: Nicholas Raines

Closure Statement:

I, _____, have inspected this system and found it to be in compliance with the conditions of the permit, and the Lincoln County Wastewater Treatment and Disposal Regulation.

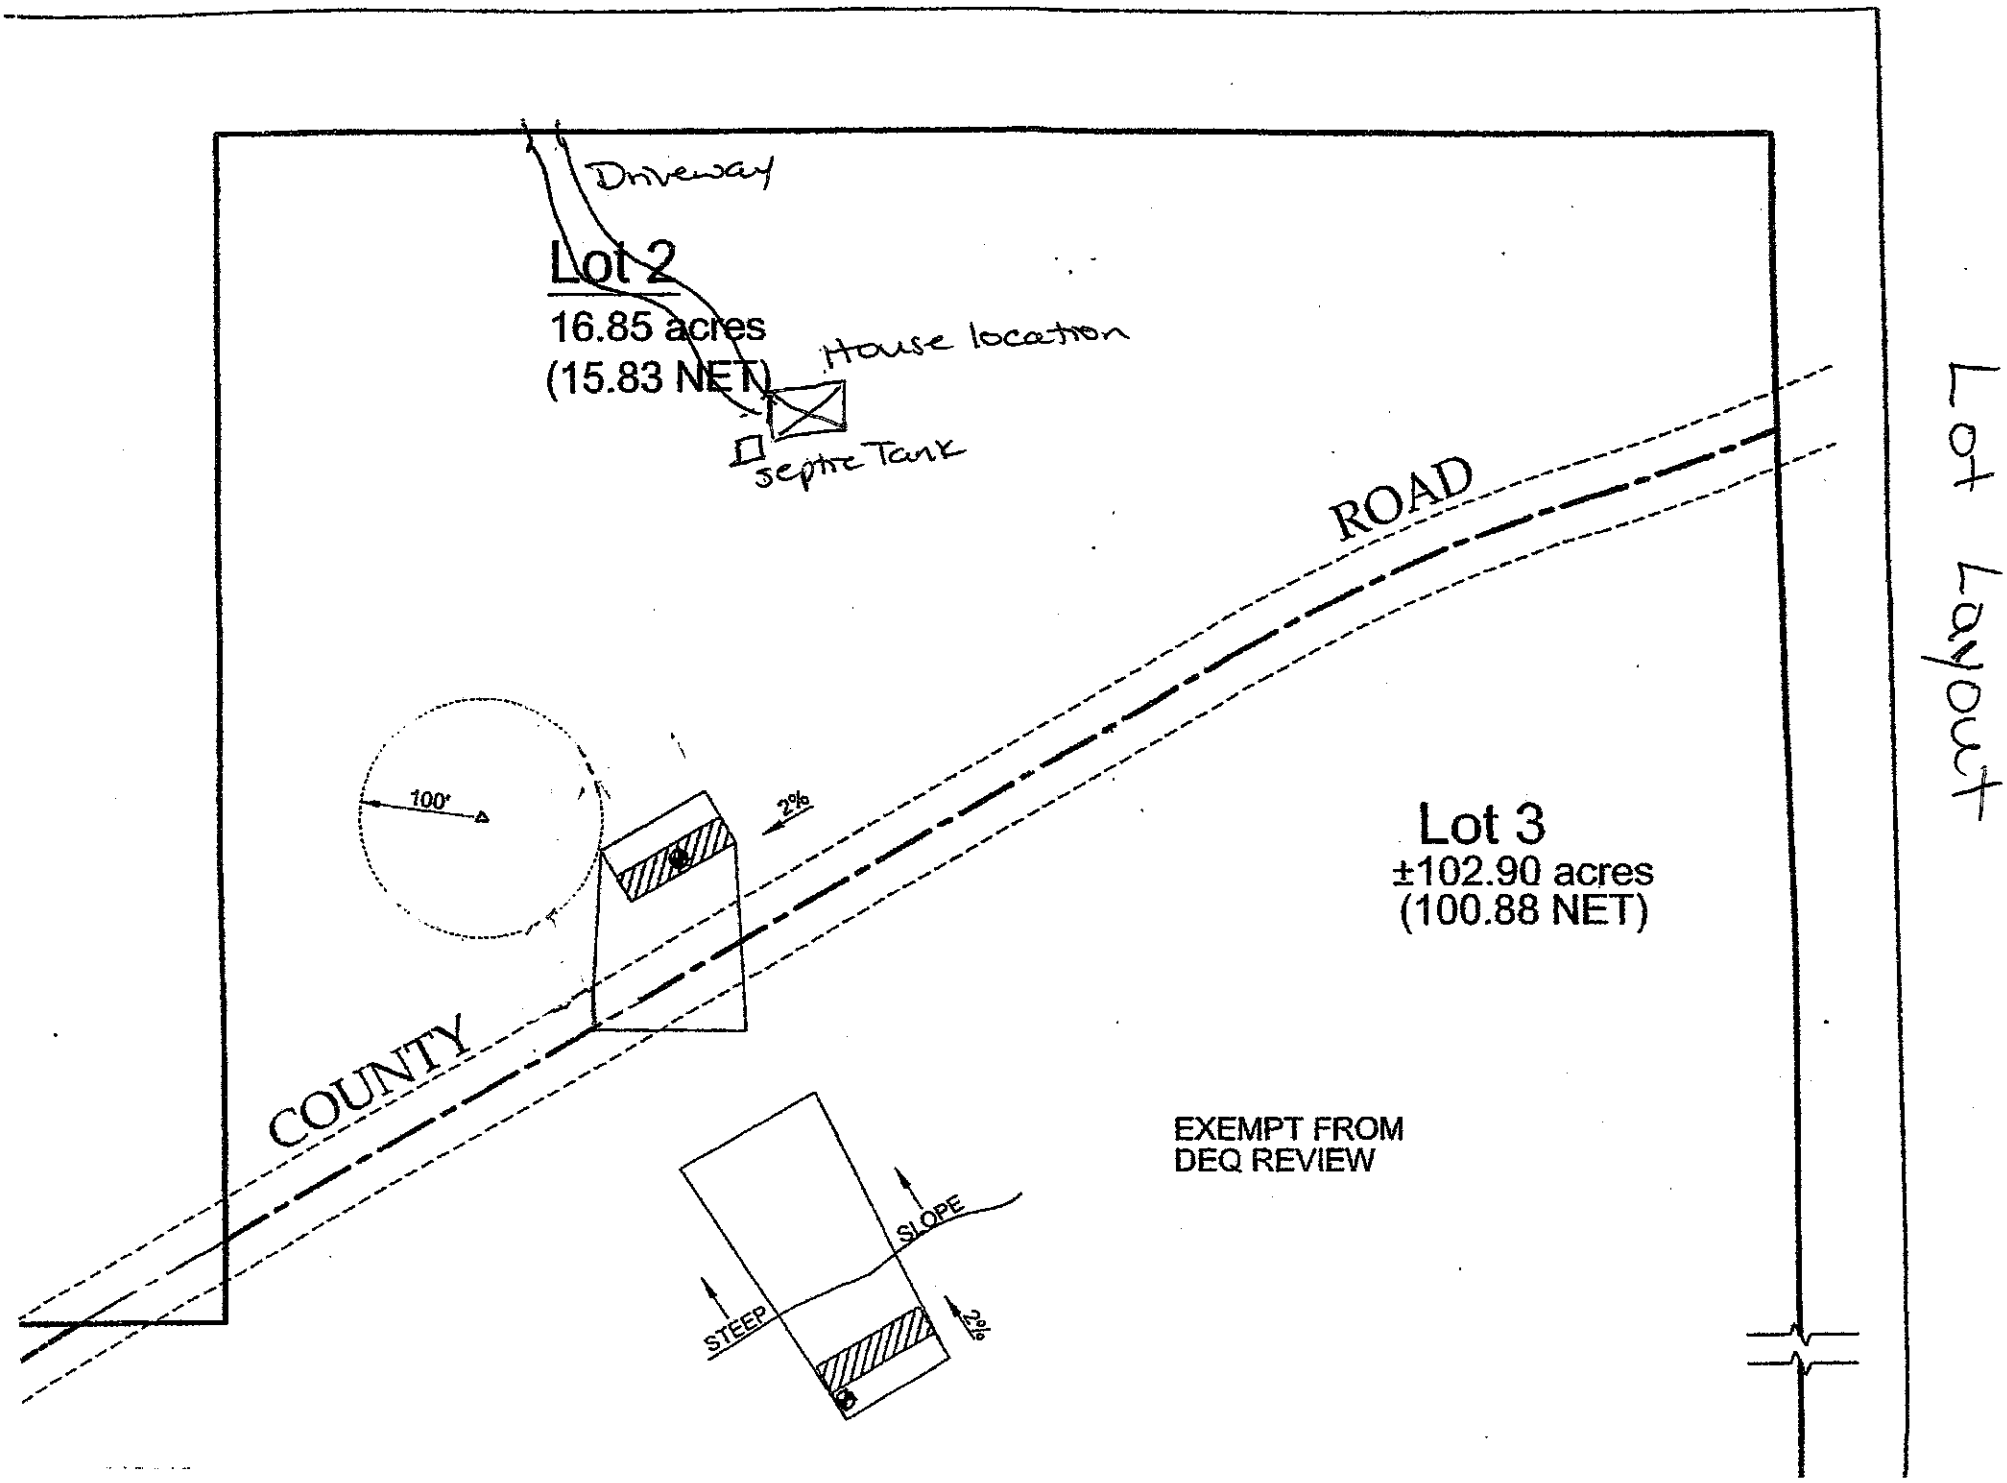
Signed: _____ *Date:* _____

Title: _____

NOTICE: The Department must be notified at least 48 hours prior to backfilling the system. Any system not inspected by the Department or its designated representative prior to closure is an illegal installation in violation of Lincoln County Health Board Regulation No. 3. Illegal installations may result in fines and/or requirements to remove or reconstruct the system.
406-283-2442

DISCLAIMER

This permit is not a guarantee by the Department that the system will function properly for a prescribed period of time.


Driveway
Lot 2
16.85 acres
(15.83 NET)
House location
Septic Tank
ROAD
100'
2%
Lot 3
±102.90 acres
(100.88 NET)
COUNTY
EXEMPT FROM
DEQ REVIEW
SLOPE
STEEP
2%

Lot Layout