LINCOLN COUNTY
DEPARTMENT OF ENVIRONMENTAL HEALTH
WASTEWATER TREATMENT AND DISPOSAL SYSTEM PERMIT

Issue Date: 10/14/2021 Expiration Date: 10/14/2022

Property Owner: Kevin Smith c/o: Kootenai Sand & Gravel

Address: PO Box 1559, Eureka, MT 59917

Telephone: (Home) [redacted] (Work) [redacted]

Installer: Kootenai Sand & Gravel License No. 109

Proposed Work: (Check One) ☒ New Installation ☐ Existing System

☐ Repair ☐ Replacement ☐ Extension ☐ Other _____

Describe: Install ~~four 94'~~ laterals, pressure dosed system

Parcel Description: 3 84'

Legal: Glen Lake Hills, Lot 10, S27 T36N R26W

Geo/Assessors code: 0000054723

Approved Design Criteria:

Bedrooms: 3 Septic Tank Size: 1000/500 gallon Drainfield Size: ~~376~~ 252 lineal feet

SYSTEM MUST INCLUDE INSTALLATION OF EFFLUENT FILTER AT SEPTIC TANK OUTLET!!

Special Instructions: INSTALL SYSTEM ACCORDING TO LAYOUT AND LINCOLN COUNTY WASTEWATER REGULATION #3. ANY DEVIATIONS FROM APPROVED PLAN MUST BE AUTHORIZED BY THE DEPARTMENT.

Issued By: Kathi J. Hooper, R.S.

Closure Statement:

I, Donavan Truman, *have inspected this system and found it to be in compliance with the conditions of the permit, and the Lincoln County Wastewater Treatment and Disposal Regulation.*

Signed: [signature] *Date:* 10/10/22

Title: Licensed Installer


NOTICE: The Department must be notified at least 48 hours prior to backfilling the system. Any system not inspected by the Department or its designated representative prior to closure is an illegal installation in violation of Lincoln County Health Board Regulation No. 3. Illegal installations may result in fines and/or requirements to remove or reconstruct the system.

406-283-2442

DISCLAIMER

This permit is not a guarantee by the Department that the system will function properly for a prescribed period of time.

SV

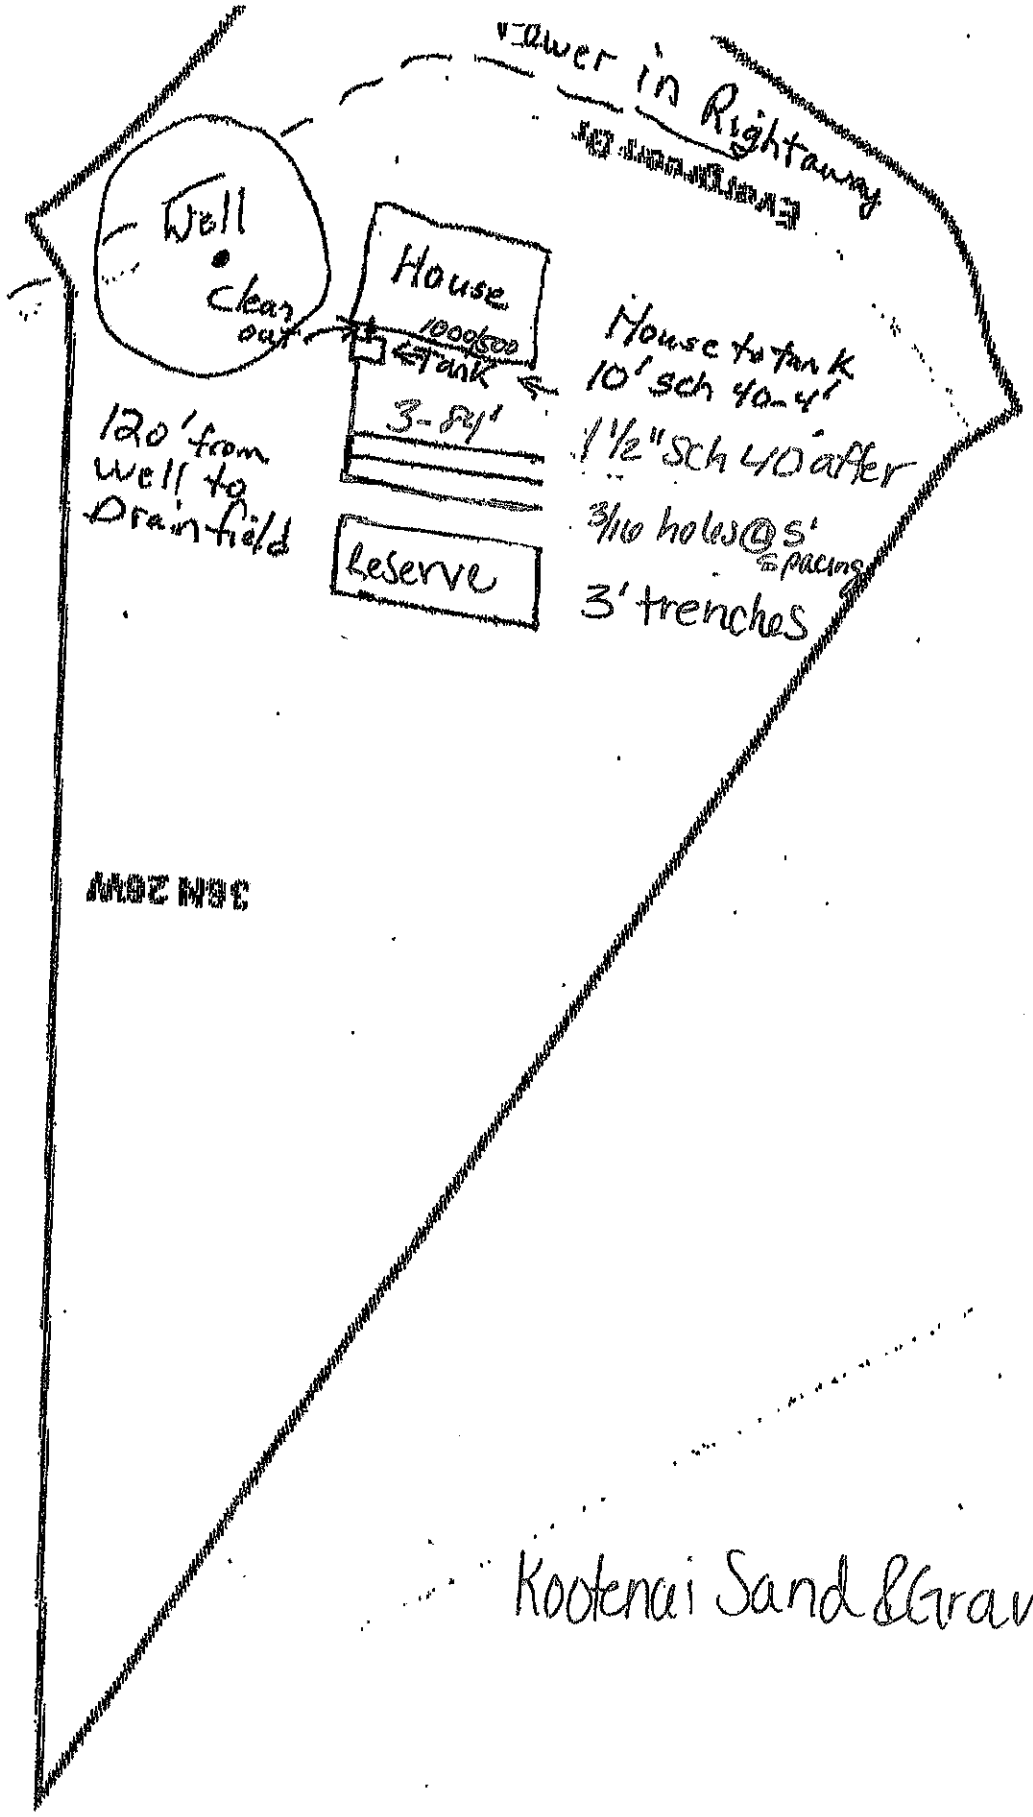

Glen Lake Hills, Lot 10, S27 T36N R26W

Kevin Smith