LINCOLN COUNTY HEALTH DEPARTMENT
ENVIRONMENTAL HEALTH
WASTEWATER TREATMENT AND DISPOSAL SYSTEM PERMIT

Issue Date: 05/30/2025 Expiration Date: 05/29/2026 Permit# 25-9633

Property Owner: Brian and Katheryn Stephens

Mailing Address: [redacted]

Installer: Tom Cole License #: 1

Approved Work: (Check One) ☐ New Installation ☒ Existing System

☒ Replace Drainfield ☐ Replace Tank ☐ Extension

Describe: Installation of replacement system for 3 Bedroom House.

Legal: WOODWAY PARK FIRST ADDITION, S05, T30 N, R31 W, BLOCK 003, LOT 003, 0.2439 ACRES

Property Address: 200 Granite St., Libby, MT 59923 Assessment Code: 9633

DEQ COSA: E.Q.# Date:

Approved Design Criteria: Installation of replacement drainfield for 3 Bedroom House with failing system. 3 ring dry well replacement.

# of Bedrooms: 3 Septic Tank Size: 1000 Trench Width: NA

# of Laterals: 3 Dry Wells Length of Laterals: NA Trench Depth: NA

SYSTEM MUST INCLUDE INSTALLATION OF EFFLUENT FILTER AT SEPTIC TANK OUTLET!!

Special Instructions: Install system according to the lot layout, the Lincoln County Wastewater Treatment and Disposal Regulation, Circular DEQ-4, and COSA(If Applies). It is the installer's responsibility to ensure that all required horizontal setbacks are met. CHANGES MUST BE PRE-AUTHORIZED BY THE DEPARTMENT.

Issued By: Robin Blumberg, RS

NOTICE: The Department must be notified at least 3 business days (72 hours) prior to backfilling the system. Call 406-283-2442. Any system not inspected by the Department or its designated representative prior to closure is an illegal installation in violation of Lincoln County Health Board Regulation Ch. 3. Illegal installations may result in fines and/or requirements to remove or reconstruct the system.

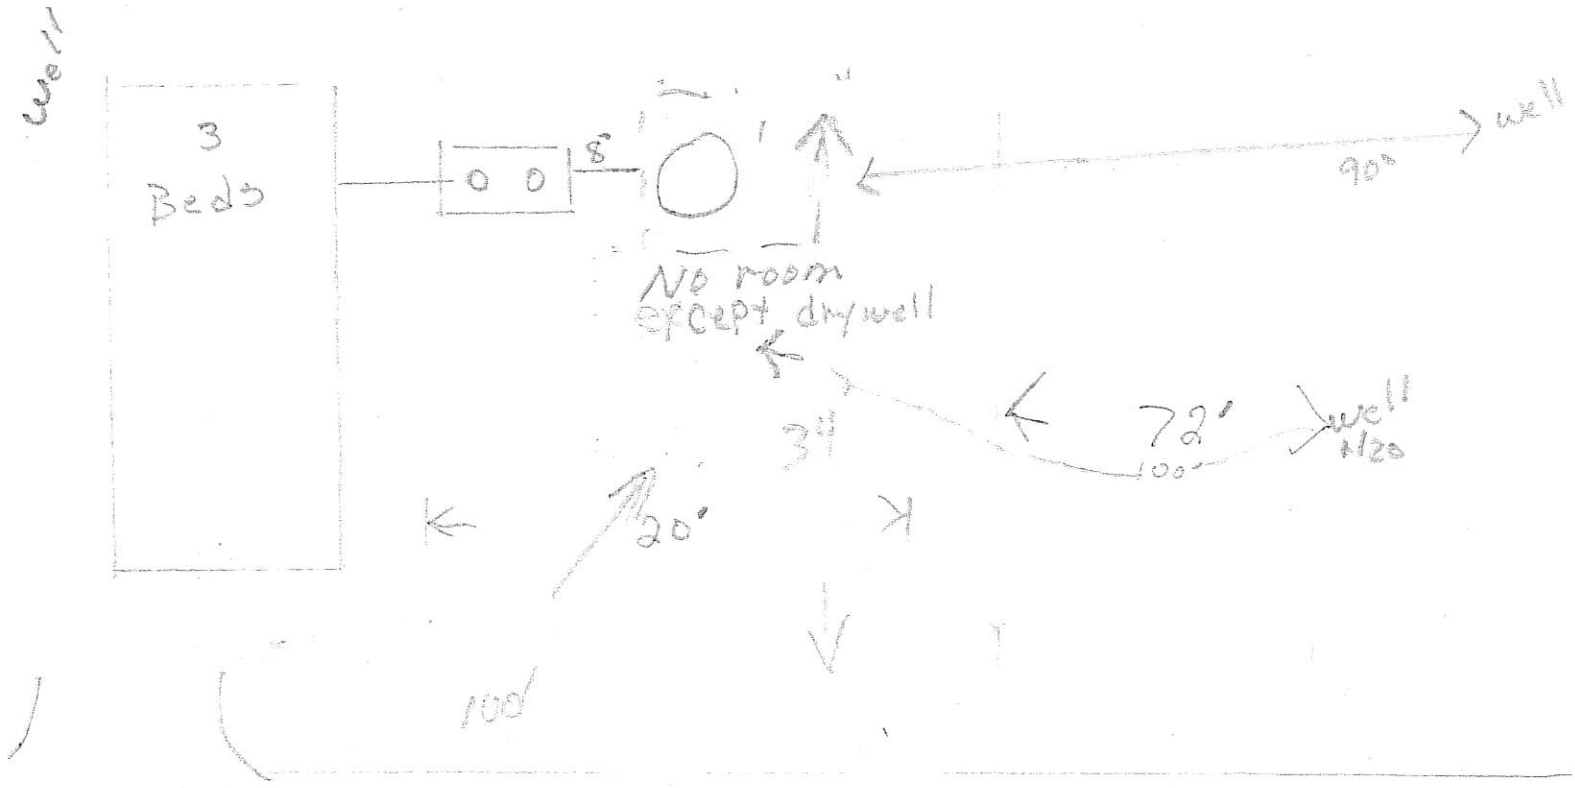
Closure Statement:

This system was inspected and is in compliance with the approved design criteria.

Signed: [signature], RS *Date:* 6-3-25

This permit is not finalized until the system is inspected and the closure statement is signed.

This permit is not a guarantee that the system will function properly for a prescribed period of time.


well
3
Beds
5'
No room
except dry well
90°
well
72'
well
H20
3'
20'
100'

well
H20