LINCOLN COUNTY
DEPARTMENT OF ENVIRONMENTAL HEALTH
WASTEWATER TREATMENT AND DISPOSAL SYSTEM PERMIT

Issue Date: 01/31/2014 Expiration Date: 02/01/2015

Property Owner: Randy Stufflebeam c/o:

Address: [redacted]

Telephone: (Home) [redacted] (Work)

Installer: License No.

__XX__ New Installation _____ Existing System

_____ Repair _____ Replacement _____ Extension _____ Other

Describe:

Parcel Description:

Legal: S23 T30 R31 Tract 1 of Stufflebeam FT Rewrite

Address or Location: 169 Winchester Drive

Approved Design Criteria:

Bedrooms: 3 Septic Tank Size: 1000 gallons Drainfield Size: 375 Linear Feet

SYSTEM MUST INCLUDE INSTALLATION OF EFFLUENT FILTER AT SEPTIC TANK OUTLET !!

Special Instructions: INSTALL SYSTEM ACCORDING TO LAYOUT, DEQ-4 AND LINCOLN COUNTY WASTEWATER REGULATION #3. ANY DEVIATIONS FROM APPROVED PLAN MUST BE AUTHORIZED BY THE DEPARTMENT.

Issued By: *Kendra J. Lind, R.S.*

Closure Statement:

I, _____, have inspected this system and found it to be in compliance with the conditions of the permit, and the Lincoln County Wastewater Treatment and Disposal Regulation.

Signed: _____ *Date:* _____

Title: _____

NOTICE: The Department must be notified at least 48 hours prior to backfilling the system. Any system not inspected by the Department or its designated representative prior to closure is an illegal installation in violation of Lincoln County Health Board Regulation No. 3. Illegal installations may result in fines and/or requirements to remove or reconstruct the system.

406-283-2442

DISCLAIMER

This permit is not a guarantee by the Department that the system will function properly for a prescribed period of time.

Legend


- ○ perc test
- □ test hole
- ≡ proposed drainfield site
- ▭ proposed replacement area
- Ⓐ proposed well site w/ 100' isolation
- ▱ mixing zone

EQ. # 14-1195

Reviewed by the Lincoln Conservation District
Under contract with the
Department of Environmental Quality/ PCD
Kendra Smith 9/10/13
Local Reviewer Date

Accepted under contract
Janet Skaarland 9/13/13
DEQ Representative Date


Name: Re-review Tract 1 ES#27-90-s6-70
County: Lincoln
Location: SW1/4 sec.33-T30N-R31W
E.Q.#

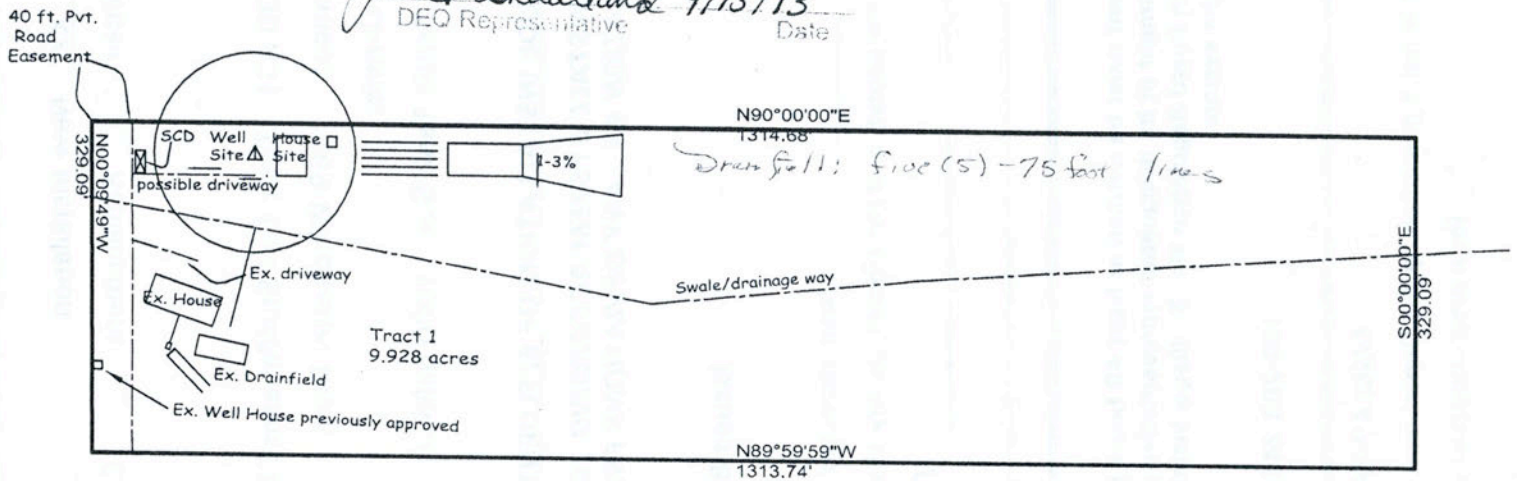

RECEIVED


SEP 12 2013

MT DEQ PUBLIC WATER
& SUBDIVISION BUREAU

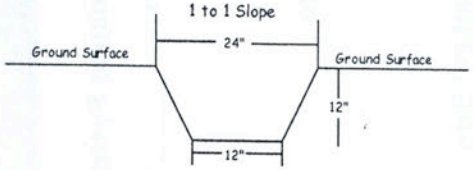

Roadside Swale Detail

to be installed along both sides of roadway
culverts to be installed as needed
ditch sides @ 1 to 1 slope
One lineal foot of swale contains 14.96 gallons of additional runoff

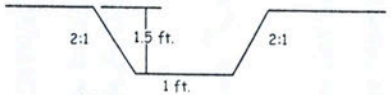

Retention Pond

6 cu. ft. per 1 lineal ft = 44.88 gallons retention

Stormwater Control Device (SCD)

Swales to convey stormwater runoff from driveways and rooftops to Rention Pond (SCD) shall be constructed

NOTE-
1.No nearby well or septic systemswithin 100 ft.
2.Homeowners responsible for the maintenance of individual Stormwater Control Devices.
3.Homeowners Association to maintain check dams, culve in road right-of-ways



1" = 200'

Enviro-Tech Consulting Inc.
Brian S. Launius
PO Box 5674
Kalispell, MT 59903
(406)257-2795