LINCOLN COUNTY
DEPARTMENT OF ENVIRONMENTAL HEALTH
WASTEWATER TREATMENT AND DISPOSAL SYSTEM PERMIT

Issue Date: 09/9/2020 Expiration Date: 9/9/2021

Property Owner: Gary Edwards c/o:

Address: [redacted]

Telephone: [redacted] (Home) (Work)

Installer: Terry Oedewaldt License No. 002

____ New Installation __xx__ Existing System

____ Repair __xx__ Replacement ____ Extension ____ Other

Describe: Two 100' laterals using chambers. Size reduced per 0.6 app rate.

Parcel Description:

Legal: S04, T26 N, R27 W

Address or Location: Tracts 3C1 and 3C2 in GOVT Lot 8

Geo/Assessors code: 000002257

Approved Design Criteria:

Bedrooms 3 Septic Tank Size: 1000 gallons Drainfield Size: 200 lineal feet

SYSTEM MUST INCLUDE INSTALLATION OF EFFLUENT FILTER AT SEPTIC TANK OUTLET !!

Special Instructions: INSTALL SYSTEM ACCORDING TO LAYOUT, DEQ-4 AND LINCOLN COUNTY WASTEWATER REGULATION #3. ANY DEVIATIONS FROM APPROVED PLAN MUST BE AUTHORIZED BY THE DEPARTMENT.

Issued By: Jake Mertes, R.S.

Closure Statement:

I, TERRY OEDEWALDT *, have inspected this system and found it to be in compliance with the conditions of the permit, and the Lincoln County Wastewater Treatment and Disposal Regulation.*

Signed: _____ *Date:* 11/4/2020


Title: PRESIDENT

NOTICE: The Department must be notified at least 48 hours prior to backfilling the system. Any system not inspected by the Department or its designated representative prior to closure is an illegal installation in violation of Lincoln County Health Board Regulation No. 3. Illegal installations may result in fines and/or requirements to remove or reconstruct the system.

406-283-2442

DISCLAIMER

EDWARDS
11/4/2020

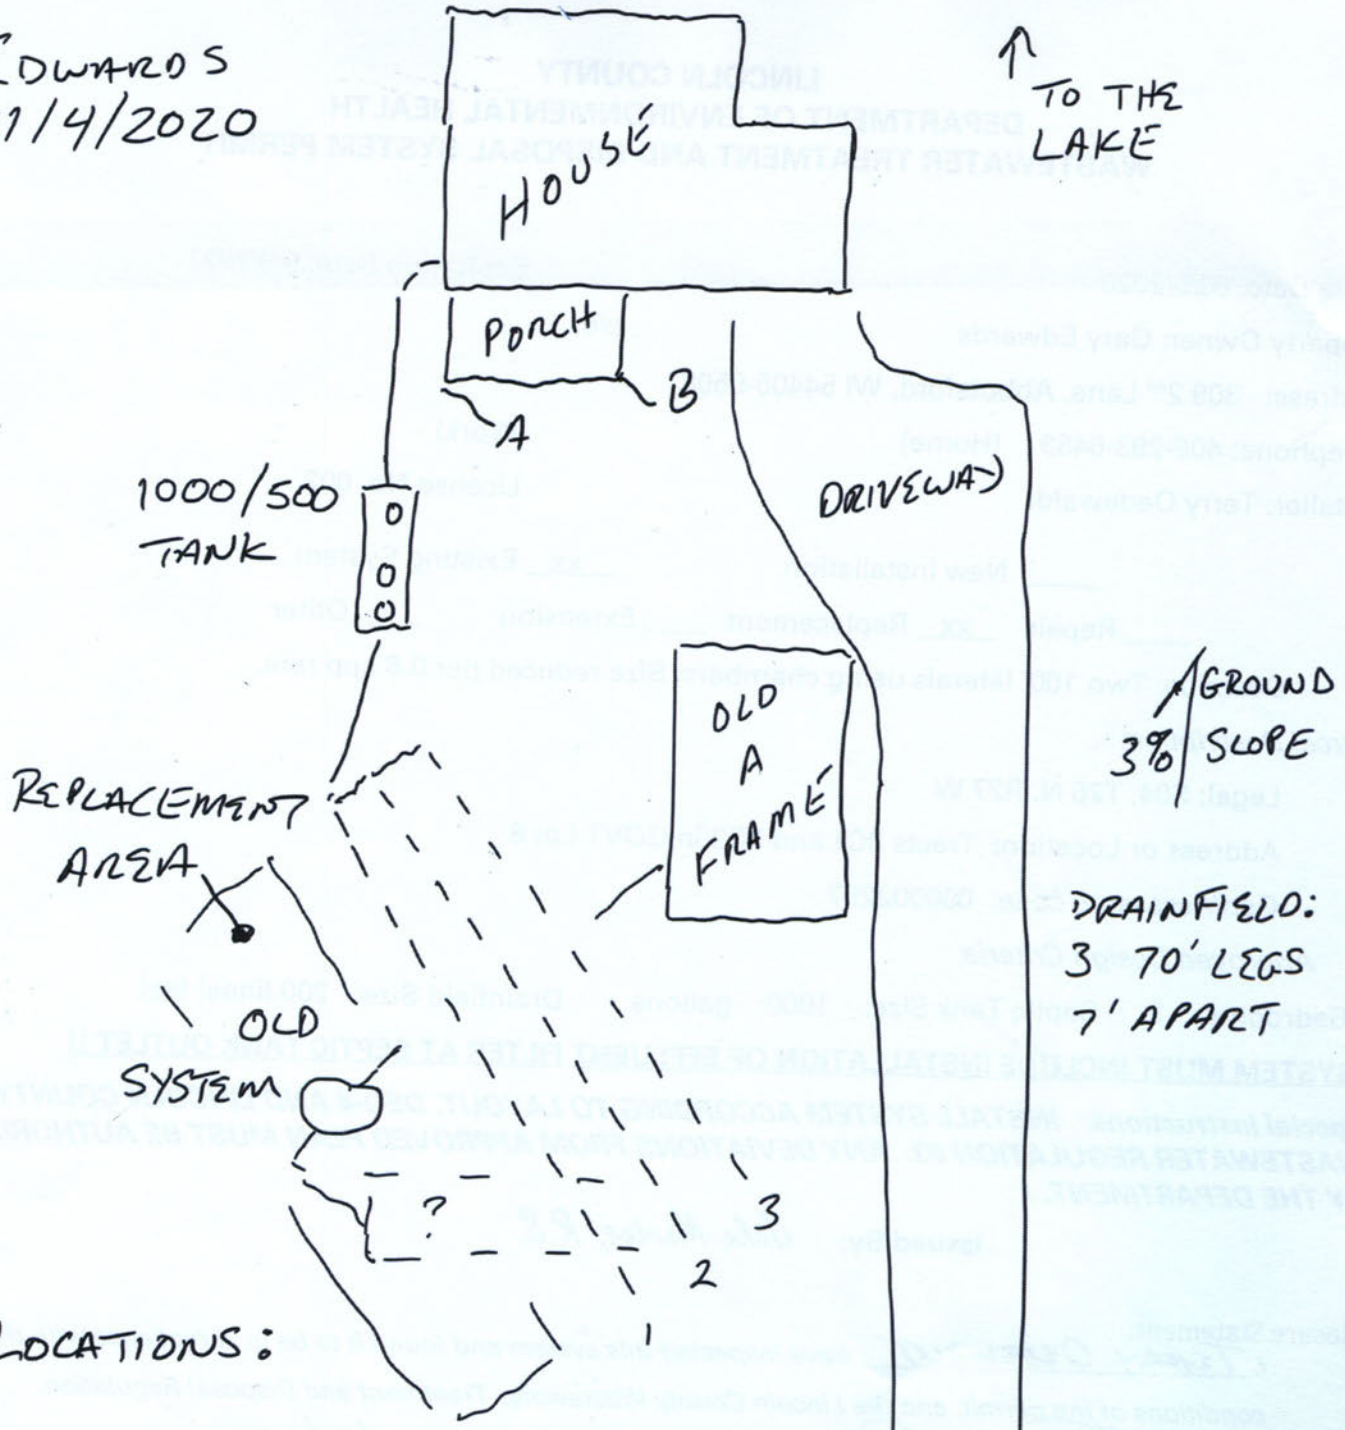

LOCATIONS:

	A	B
INLET	12'2	29'9
FILTER	19'4	33'4
PUMP	22'7	35'4
D1	41	49'5
D2	37'5	43'4
D3	35'4	38'