LINCOLN COUNTY
DEPARTMENT OF ENVIRONMENTAL HEALTH
WASTEWATER TREATMENT AND DISPOSAL SYSTEM PERMIT

Issue Date: 08/12/2020 Expiration Date: 08/12/2021

Property Owner: Jere Prescott c/o:

Address: [redacted]

Telephone: [redacted] (Home) (Work)

Installer: Paul Dalziel License No. 175

__XX__ New Installation ____ Existing System

____ Repair ___ Replacement ____ Extension ____ Other

Describe: Two 75' Laterals using drain rock & perf pipe.

Parcel Description:

Legal: NORTHWOODS 2ND ADDN, S05, T35 N, R31 W, ACRES 12.428, LOT 5 HES 457

Address or Location: LOT 5

Geo/Assessors code: 0000000159

Approved Design Criteria:

Bedrooms 1 Septic Tank Size: 1000 gallons Drainfield Size: 150 lineal feet

SYSTEM MUST INCLUDE INSTALLATION OF EFFLUENT FILTER AT SEPTIC TANK OUTLET !!

Special Instructions: INSTALL SYSTEM ACCORDING TO LAYOUT, DEQ-4 AND LINCOLN COUNTY WASTEWATER REGULATION #3. ANY DEVIATIONS FROM APPROVED PLAN MUST BE AUTHORIZED BY THE DEPARTMENT.

Issued By: Jake Mertes, R.S.

Closure Statement:

I, Paul Dalziel, *have inspected this system and found it to be in compliance with the conditions of the permit, and the Lincoln County Wastewater Treatment and Disposal Regulation.*

Signed: Paul Dalziel *Date:* 8/21/2020

Title: _____

NOTICE: The Department must be notified at least 48 hours prior to backfilling the system. Any system not inspected by the Department or its designated representative prior to closure is an illegal installation in violation of Lincoln County Health Board Regulation No. 3. Illegal installations may result in fines and/or requirements to remove or reconstruct the system.


406-283-2442


DISCLAIMER

This permit is not a guarantee by the Department that the system will function properly

1287 Northwood Road

Assessment code 159

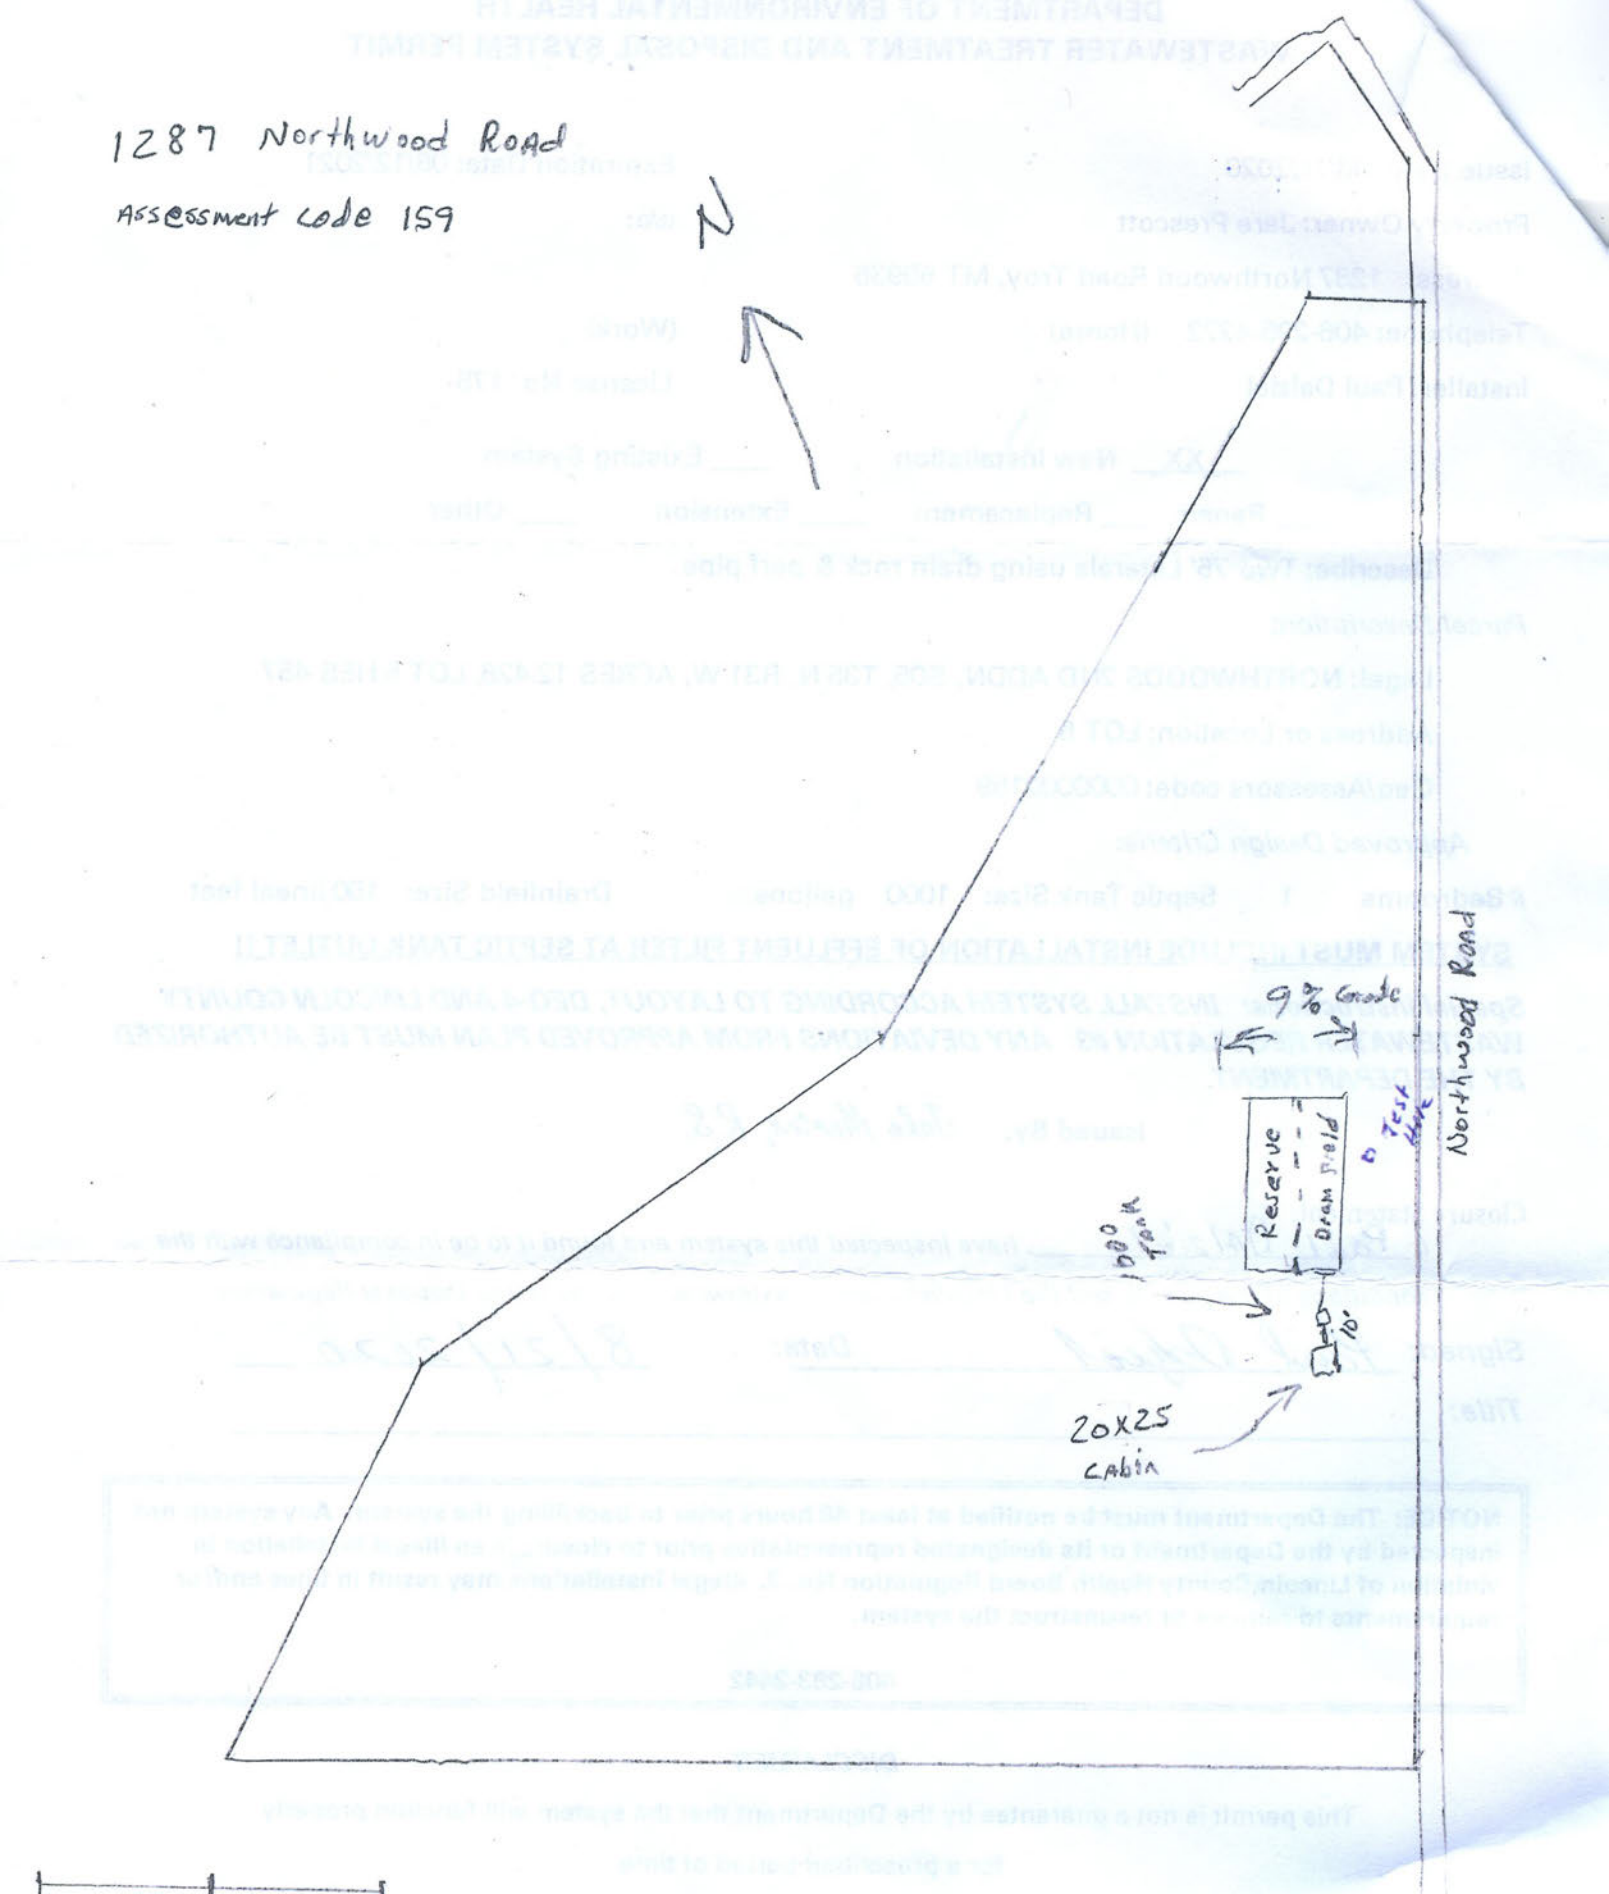

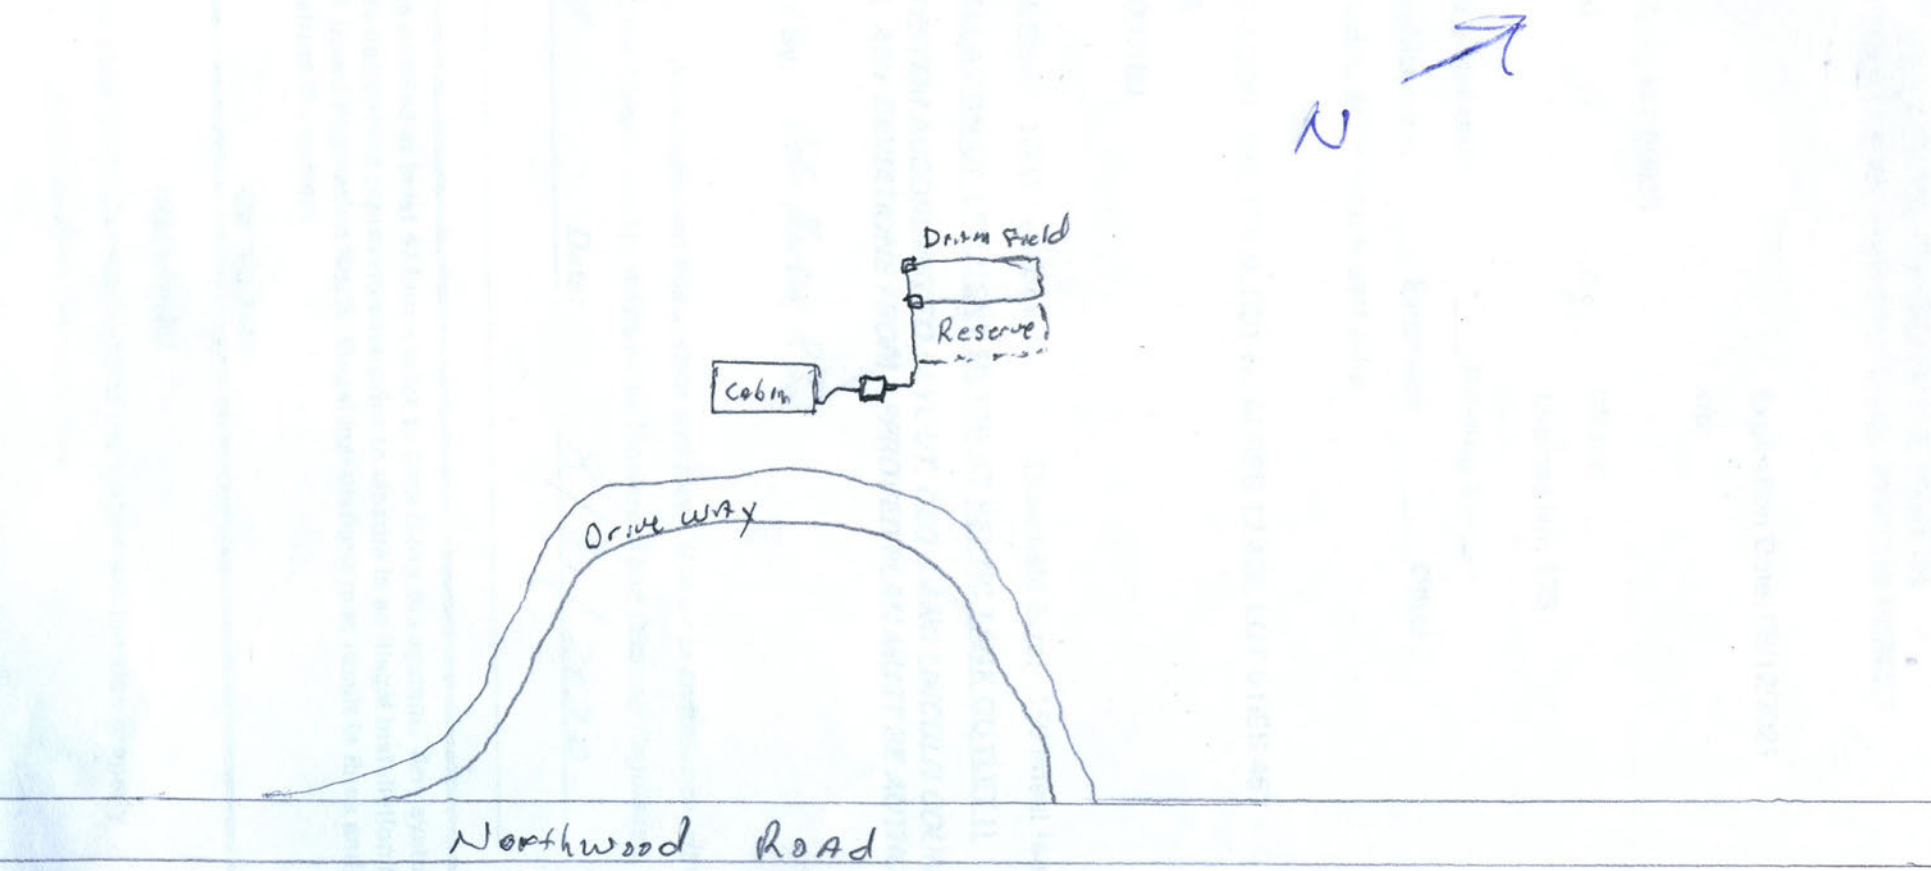
N
Drain Field
Reserve
Cabin
Drive Way
Northwood Road