B.11

LINCOLN COUNTY
DEPARTMENT OF ENVIRONMENTAL HEALTH
WASTEWATER TREATMENT AND DISPOSAL SYSTEM PERMIT

Issue Date: 11/10/2020 Expiration Date: 11/10/2021

Property Owner: Charles Stevens c/o:

Address:

Telephone: (Home) (Work)

Installer: Tally Hoe License No. 1

__XX__ New Installation ____ Existing System

____ Repair ____ Replacement ____ Extension ____ Other

Describe: ~~Shared~~ System Four 100' Laterals using chambers FOR 1 2BED HOME JTM

Parcel Description:

Legal: S05, T30 N, R30 W, CS #2273, TRACT 4A IN NE4SE4 2.23 ACRES

Address or Location: HWY 37 MILE MAKER 1 LIBBY MT 59923

Geo/Assessors code: 0000002744

Approved Design Criteria: JTM

Bedrooms (2) ~~per home~~ 2BED HOME Septic Tank Size: (2)-1000gallons Drainfield Size: 400 Lineal Feet

SYSTEM MUST INCLUDE INSTALLATION OF EFFLUENT FILTER AT SEPTIC TANK OUTLET !!

Special Instructions: INSTALL SYSTEM ACCORDING TO LAYOUT, DEQ-4 AND LINCOLN COUNTY WASTEWATER REGULATION #3. ANY DEVIATIONS FROM APPROVED PLAN MUST BE AUTHORIZED BY THE DEPARTMENT.

Issued By: Jake Mertes, R.S.

Closure Statement:

I, Thomas J Colk *, have inspected this system and found it to be in compliance with the conditions of the permit, and the Lincoln County Wastewater Treatment and Disposal Regulation.*

Signed: Thomas J Colk *Date:* 6-1-21

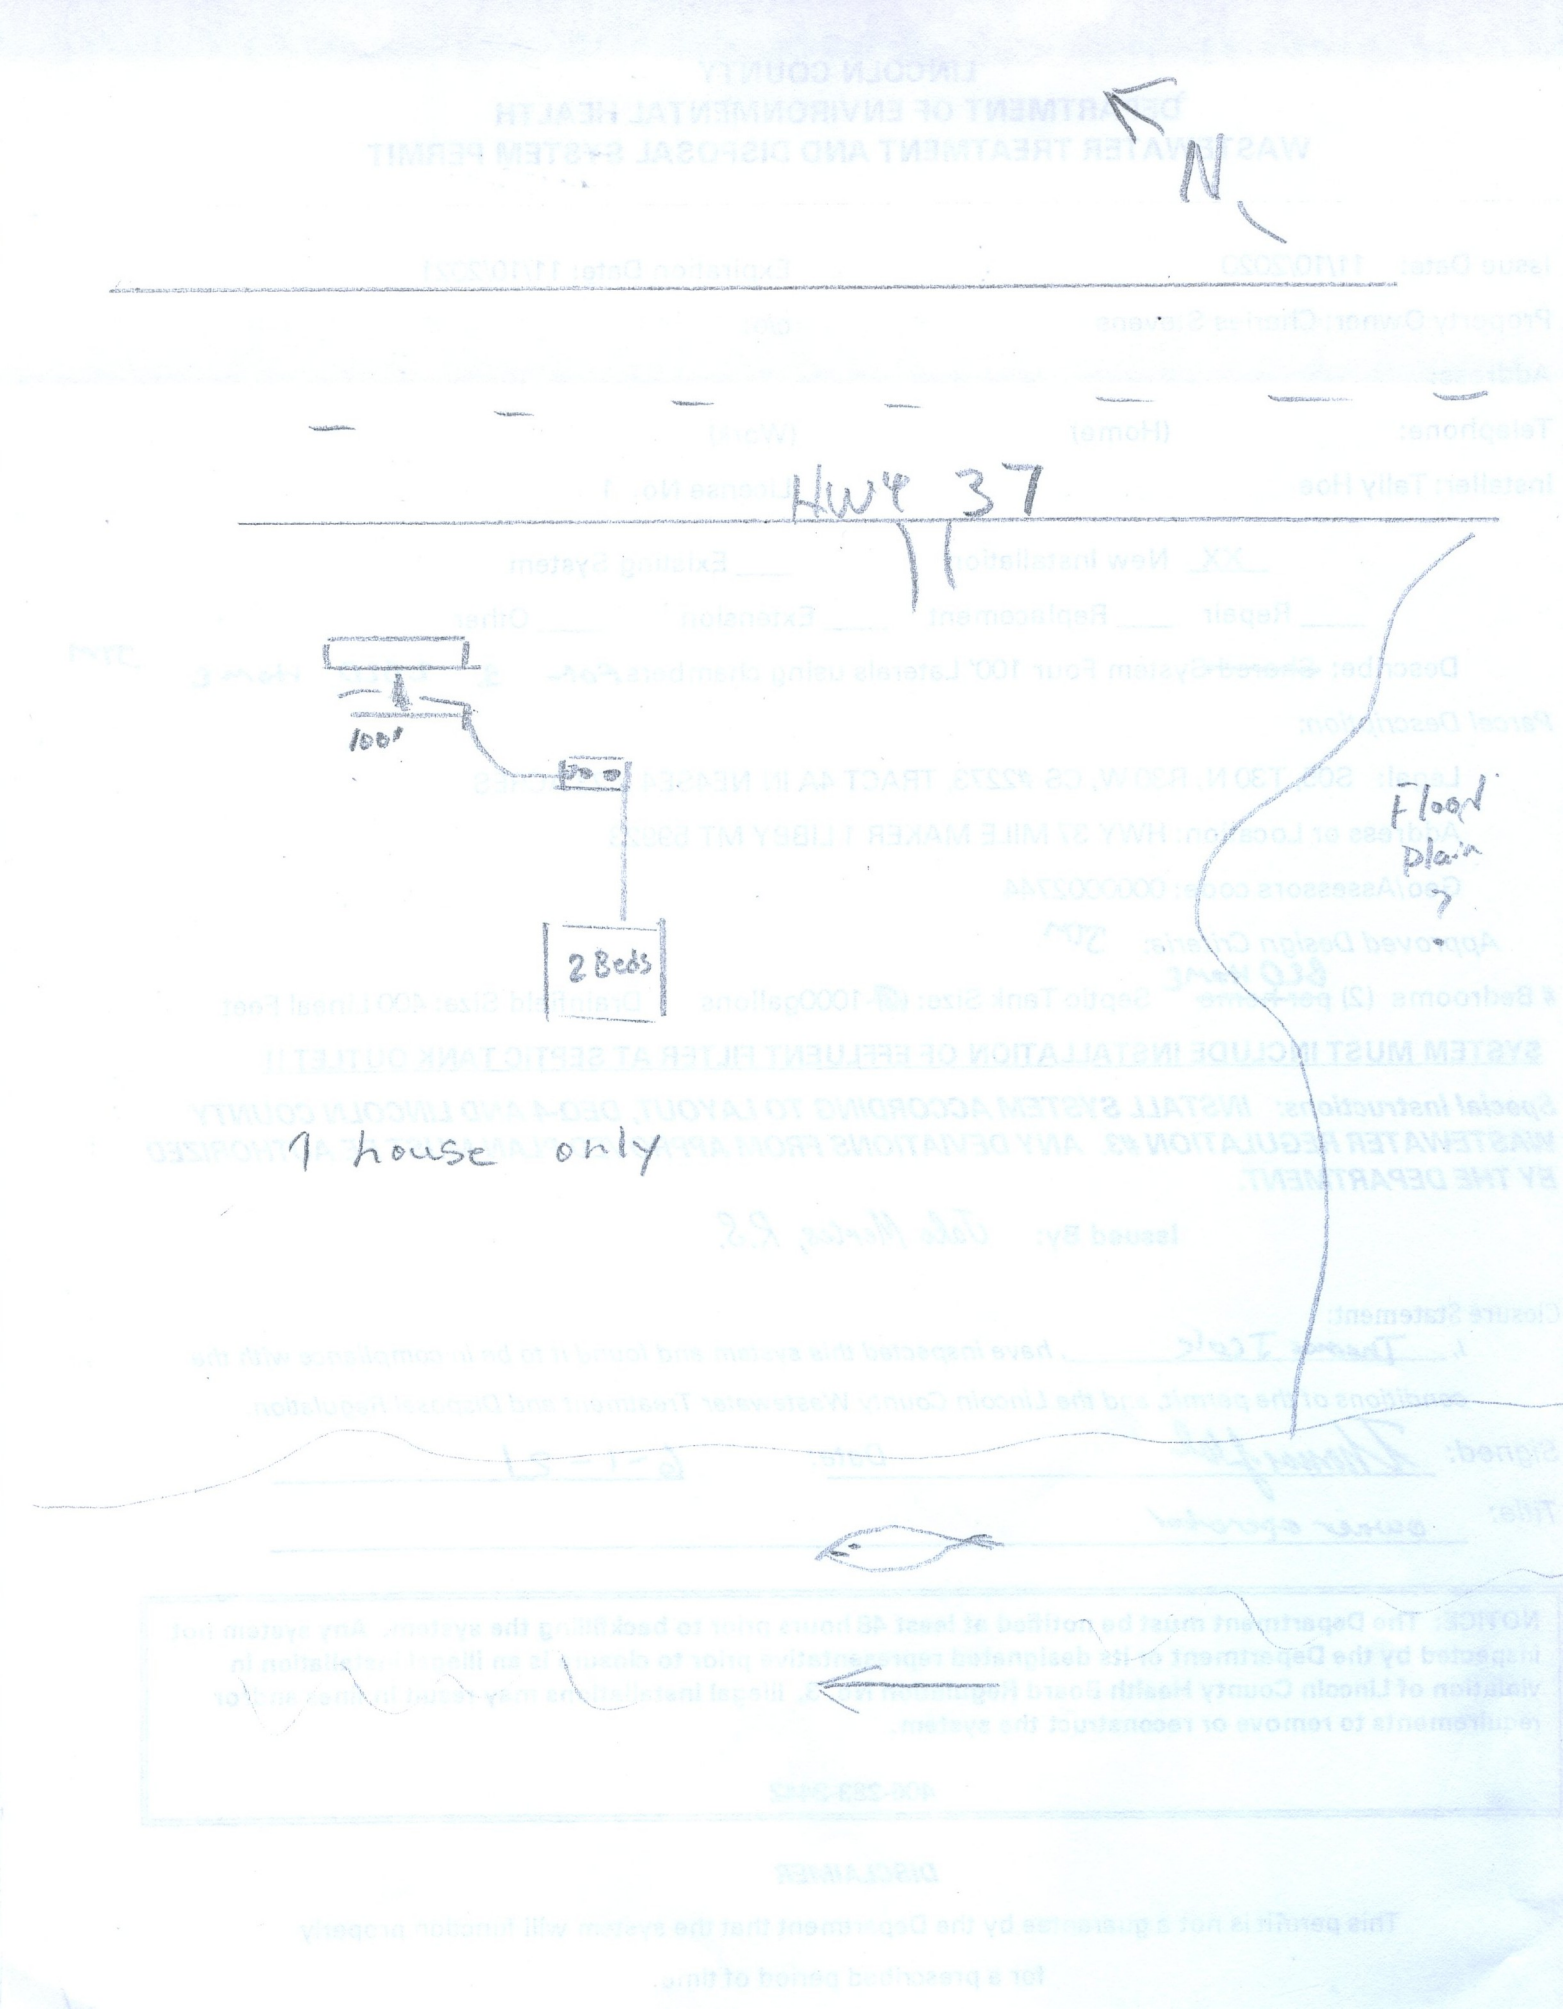
Title: owner operator

NOTICE: The Department must be notified at least 48 hours prior to backfilling the system. Any system not inspected by the Department or its designated representative prior to closure is an illegal installation in violation of Lincoln County Health Board Regulation No. 3. Illegal installations may result in fines and/or requirements to remove or reconstruct the system.

406-283-2442

DISCLAIMER

This permit is not a guarantee by the Department that the system will function properly for a prescribed period of time.


N
Hwy 37
100'
2 Beds
Flood plain
1 house only