LINCOLN COUNTY
DEPARTMENT OF ENVIRONMENTAL HEALTH
WASTEWATER TREATMENT AND DISPOSAL SYSTEM PERMIT

Issue Date: 8/28/2015 Expiration Date: 8/29/2016

Property Owner: Carol Andersen c/o: Terry Oedewaldt

Address: [redacted]

Telephone: [redacted] (Work)

Installer: Terry Oedewaldt License No. 2

__x__ New Installation ____ Existing System

____ Repair ____ Replacement ____ Extension ____ Other

Describe: 3 55' trenches using gravelless chambers. 20% reduction allowed per sizing.

Parcel Description:

Legal: S26 T30 R31

Address or Location: 259 Treasure View

Approved Design Criteria:

Bedrooms 3 Septic Tank Size: 1000 gallons Drainfield Size: 165 Linear Feet

SYSTEM MUST INCLUDE INSTALLATION OF EFFLUENT FILTER AT SEPTIC TANK OUTLET !!

Special Instructions: INSTALL SYSTEM ACCORDING TO LAYOUT, DEQ-4 AND LINCOLN COUNTY WASTEWATER REGULATION #3. ANY DEVIATIONS FROM APPROVED PLAN MUST BE AUTHORIZED BY THE DEPARTMENT.

Issued By: Jake Mertes

Closure Statement:

I, TERRY OEDEWALDT, *have inspected this system and found it to be in compliance with the conditions of the permit, and the Lincoln County Wastewater Treatment and Disposal Regulation.*

Signed: _____ *Date:* 8/29/2015


Title: PRES

NOTICE: The Department must be notified at least 48 hours prior to backfilling the system. Any system not inspected by the Department or its designated representative prior to closure is an illegal installation in violation of Lincoln County Health Board Regulation No. 3. Illegal installations may result in fines and/or requirements to remove or reconstruct the system.

406-283-2442

DISCLAIMER

This permit is not a guarantee by the Department that the system will function properly for a prescribed period of time.

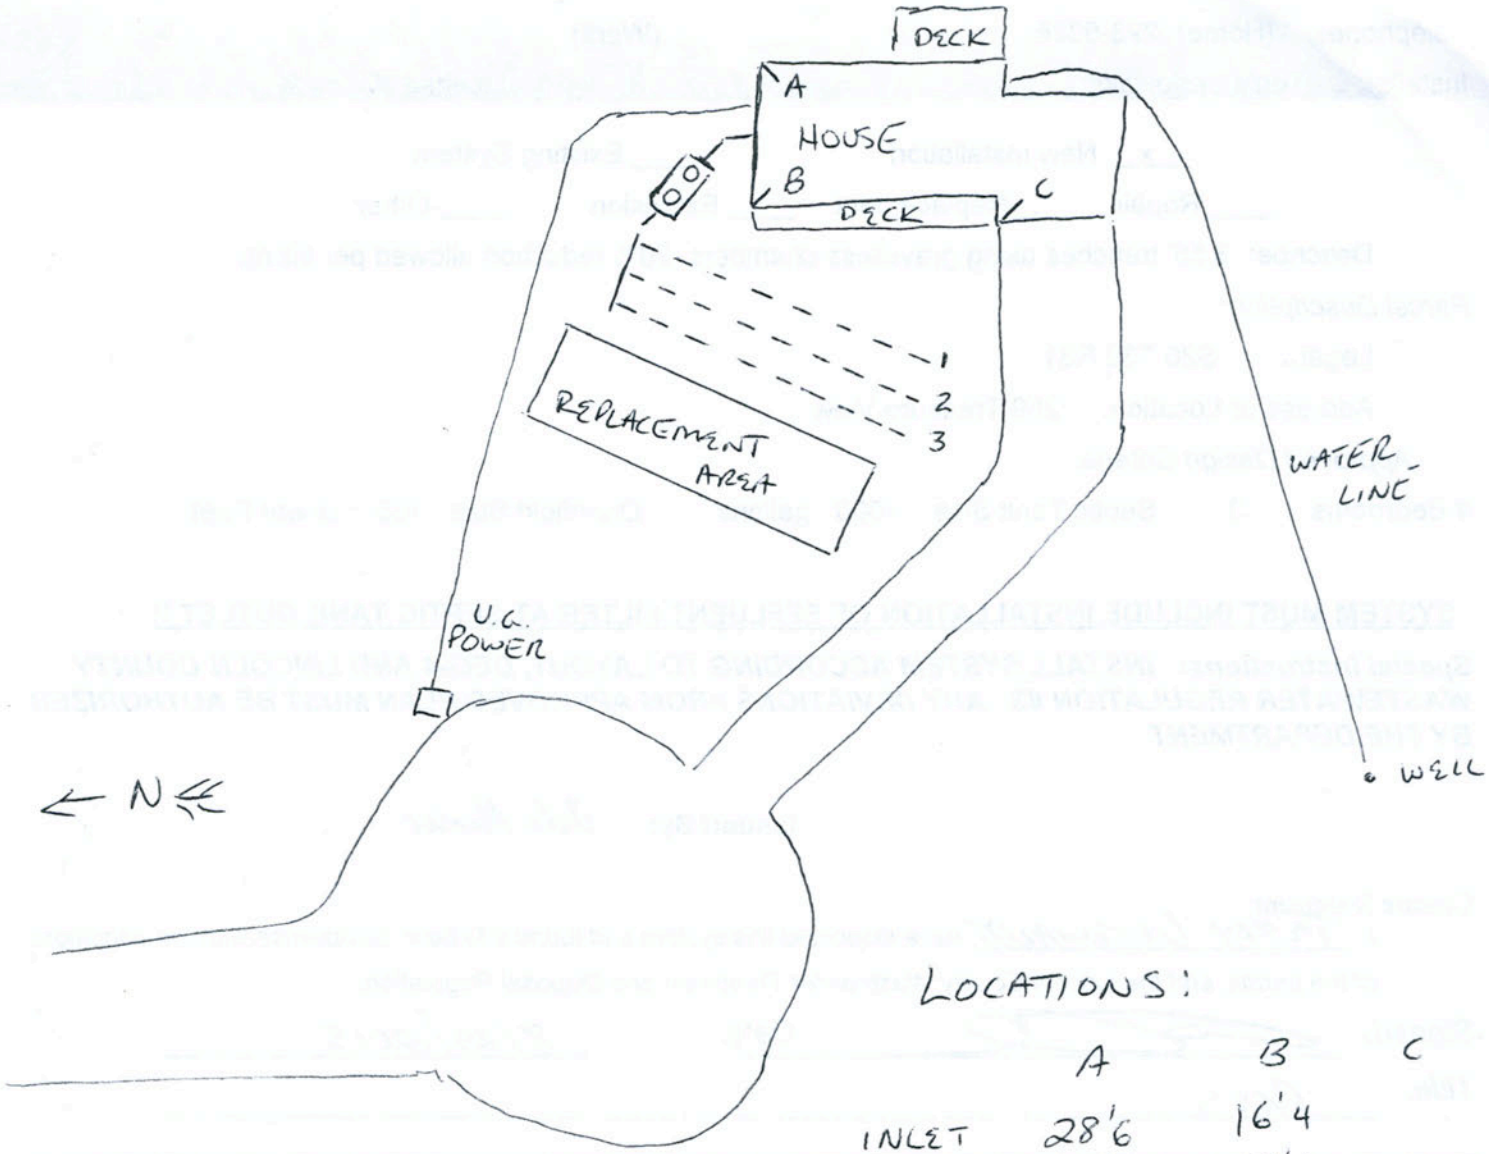

LOCATIONS:

	A	B	C
INLET	28'6	16'4	
OUTLET	34'6	18'6	
D1 START		23'6	64'6
D1 FINISH		40'10	28'6
D2 S		25'10	64'2
D2 F		45'7	36'2
D3 S		32'	68'
D3 F		51'7	44'