LINCOLN COUNTY
DEPARTMENT OF ENVIRONMENTAL HEALTH
WASTEWATER TREATMENT AND DISPOSAL SYSTEM PERMIT

Issue Date: 9/18/2019 Expiration Date: 9/18/2020

Property Owner: John Armstrong c/o:

Address: Hillside Lane, Eureka, MT 59917

Telephone: (cell) [redacted] (Work)

Installer: Elmer Brenneman License No. 170

_xx_ New Installation ____ Existing System

____ Repair ____ Replacement ____ Extension ____ Other

Describe: Five 100' laterals using gravelless chambers

Parcel Description:

Legal: S2 T36 R27

Address or Location: Deer Park Subdivision Lot 3C

Geo/Assessors code: 0000054556

Approved Design Criteria:

Bedrooms 3 Septic Tank Size: 1000 gallons Drainfield Size 500 lineal ft

SYSTEM MUST INCLUDE INSTALLATION OF EFFLUENT FILTER AT SEPTIC TANK OUTLET !!

Special Instructions: INSTALL SYSTEM ACCORDING TO LAYOUT, DEQ-4 AND LINCOLN COUNTY WASTEWATER REGULATION #3. ANY DEVIATIONS FROM APPROVED PLAN MUST BE AUTHORIZED BY THE DEPARTMENT.

Issued By: Jake Mertes, R.S.

Closure Statement:

I, Elmer Brenneman, have inspected this system and found it to be in compliance with the conditions of the permit, and the Lincoln County Wastewater Treatment and Disposal Regulation.

Signed: Elmer Brenneman Date: 10-5-2019

Title: Brennemans Excavation

NOTICE: The Department must be notified at least 48 hours prior to backfilling the system. Any system not inspected by the Department or its designated representative prior to closure is an illegal installation in violation of Lincoln County Health Board Regulation No. 3. Illegal installations may result in fines and/or requirements to remove or reconstruct the system.

406-283-2442

DISCLAIMER


This permit is not a guarantee by the Department that the system will function properly for a prescribed period of time.

Legend


- perctest
- testhole
- drainfield site
- replacement area
- wellsite w/100' isolation
- mixing zone

Name: Amended Plat of Lot 3 Deer Park Subdivision
County: Lincoln
Location: E1/2 sec.2-T36N-R27W
E.Q.#


APPROVED
Montana Department of
Environmental Quality
Permitting and Compliance Division
Keith Dorkay 12/17/09
Reviewer Date

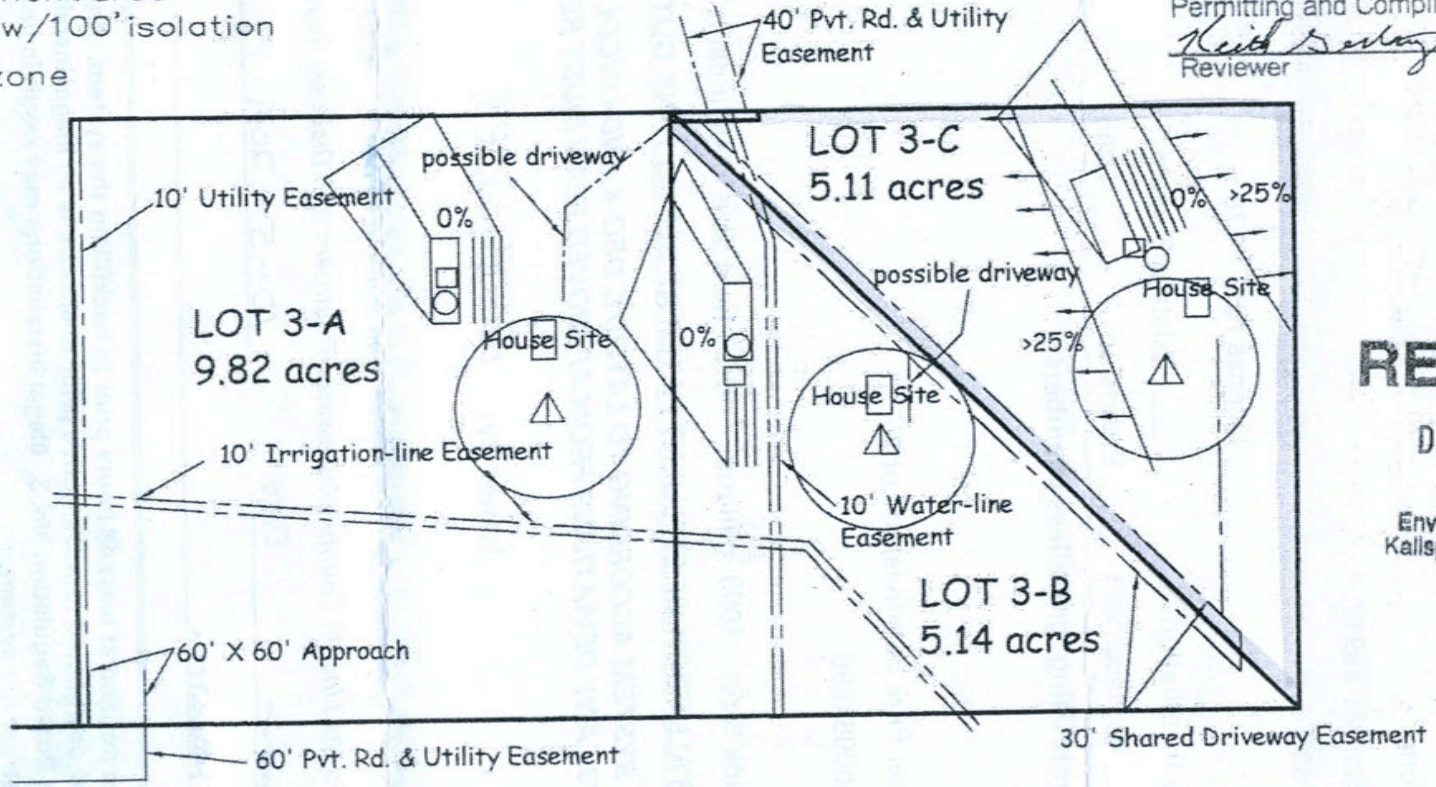

RECEIVED
DEC 10 2004
Department of
Environmental Quality
Kalispell Regional Office

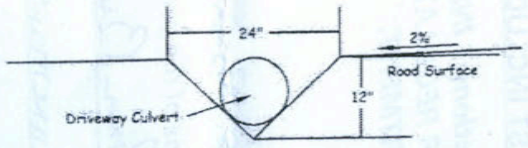

Roadside Swale Detail
to be installed along both sides of roadway
culverts to be installed as needed
ditch sides @ 1 to 1 slope

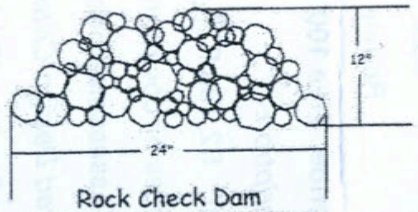

Rock Check Dam
For sediment control along roadway
to be installed inside of road swales every 100 ft. on slopes > 5%
Rocks to be jagged edged
varied size from 4"in. to 12in.



1"=200'

Enviro-Tech
Consulting Inc.
PO Box 5674
Kalispell, MT 59903
(406)261-7565