LINCOLN COUNTY
DEPARTMENT OF ENVIRONMENTAL HEALTH
WASTEWATER TREATMENT AND DISPOSAL SYSTEM PERMIT

Issue Date: 12/14/2018 Expiration Date: 12/14/2019

Property Owner: Kelly Brown c/o:

Address: [redacted]

Telephone: (Home) [redacted] (Work)

Installer: Koocanusa Excavating License No. 135

__xx__ New Installation ____ Existing System

____ Repair ____ Replacement ____ Extension ____ Other

Describe: Three 84' pressure dosed laterals using gravelless chambers.

Parcel Description:

Legal: S20 T37 R26

Address or Location: COS 2280 Parcel D

Geo/Assessors code: 000017938

Approved Design Criteria:

Bedrooms 2 Septic Tank Size: 1000/500 gallons Drainfield Size: 252 Linear Feet

SYSTEM MUST INCLUDE INSTALLATION OF EFFLUENT FILTER AT SEPTIC TANK OUTLET !!

Special Instructions: INSTALL SYSTEM ACCORDING TO LAYOUT, DEQ-4 AND LINCOLN COUNTY WASTEWATER REGULATION #3. ANY DEVIATIONS FROM APPROVED PLAN MUST BE AUTHORIZED BY THE DEPARTMENT.

Issued By: Jake Mertes, R.S.

Closure Statement:

I, Buck Schermerhorn, have inspected this system and found it to be in compliance with the conditions of the permit, and the Lincoln County Wastewater Treatment and Disposal Regulation.

Signed: [signature] *Date:* 4/15/19

Title: President

NOTICE: The Department must be notified at least 48 hours prior to backfilling the system. Any system not inspected by the Department or its designated representative prior to closure is an illegal installation in violation of Lincoln County Health Board Regulation No. 3. Illegal installations may result in fines and/or requirements to remove or reconstruct the system.

406-283-2442

DISCLAIMER

This permit is not a guarantee by the Department that the system will function properly


REV	DESCRIPTION	BY/DATE	APRD/DATE



TEST HOLE #2 (LOWER HOUSE)



TEST HOLE #1 (UPPER HOUSE)

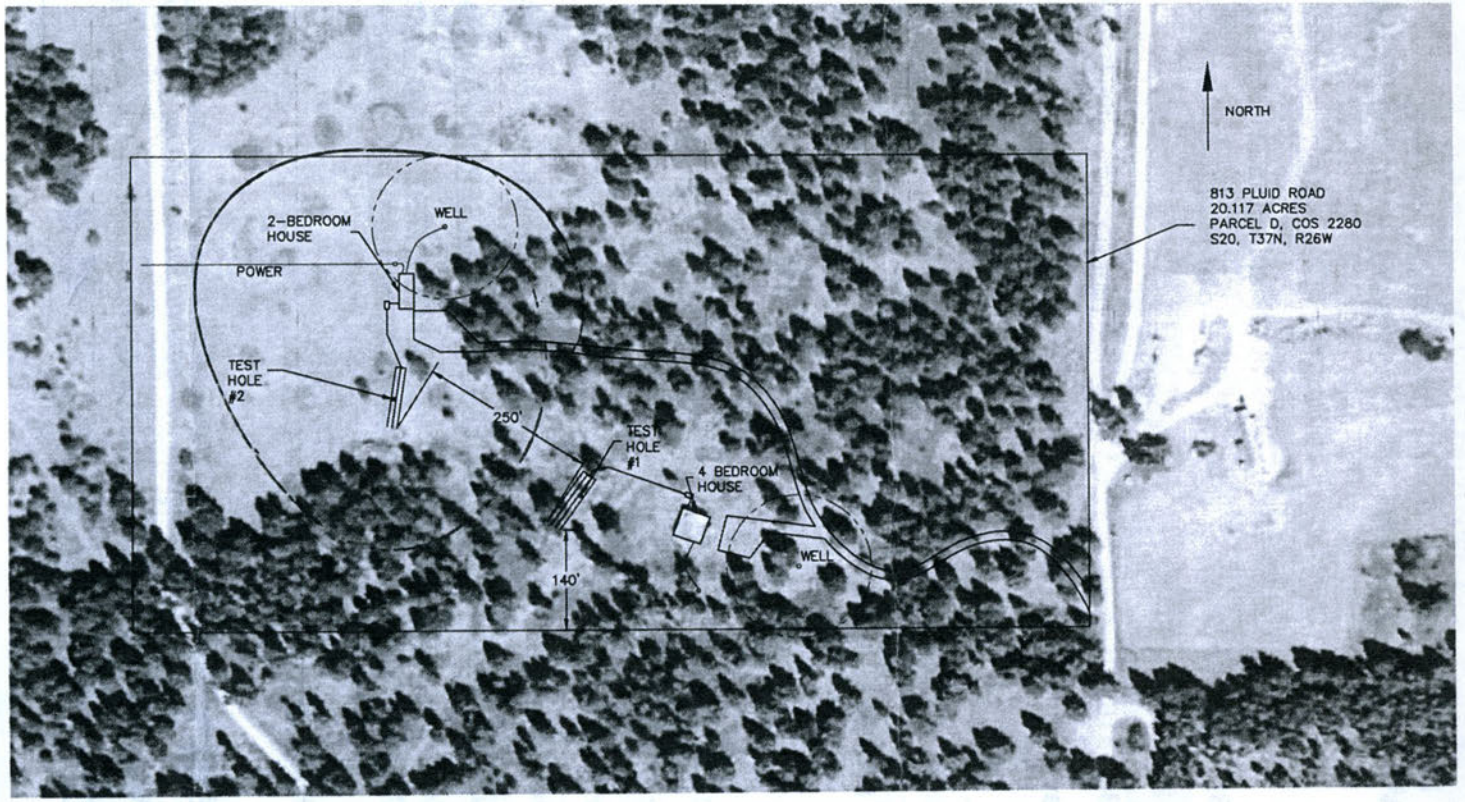

REV	DATE	COMPANY: KEI	SCALE: 1/16 = 1'-0"	KOOCANUSA EXCAVATING BROWN SITE LAYOUT
		CONTRACT: VERBAL	DATE: 9/30/18	SEPTIC PERMIT
		PLOT FILE: PML-0001	WEIGHT:	DRAWN BY: P. BROWN 10/31/18
				CHECKED BY: BROWN 10/31/18

THIS DRAWING IS PROPERTY OF KEI UNTIL CONTRACT HAS BEEN SECURED BETWEEN OWNER & KEI IT CAN NOT BE SUBMITTED TO ANY OTHER PARTIES WITHOUT WRITTEN APPROVAL FROM KEI MANAGEMENT

⑥ ⑤ ④ ③ ②