PERMIT

Issue Date: 10-15-97 Expiration Date: 10-15-98

Property Owner: JERRY CROSKREY

Address: [redacted]

Telephone: (Home) [redacted] (Work) [redacted]

Installer: Jeff Eujene License No. 45

✓ New Installation ____ Existing System

____ Repair ____ Replacement ____ Extension ____ Other

Describe: ____

Parcel Description:

Legal: KATCHUP HILL SUBDIV LOT 1 NW¼ S23 T35N R26W

Address or Location: S. US HWY 93

Approved Design Criteria:

Bedrooms 2 Septic Tank Size: 1000 gallons Drainfield Size: 240 lineal feet

INSTALL SYSTEM AS PER APPROVED SITE PLAN (LOT LAYOUT) AND LINCOLN COUNTY WASTEWATER REGULATION #3.

Special Instructions: ____

Issued By: Johnnie Peterson, RS

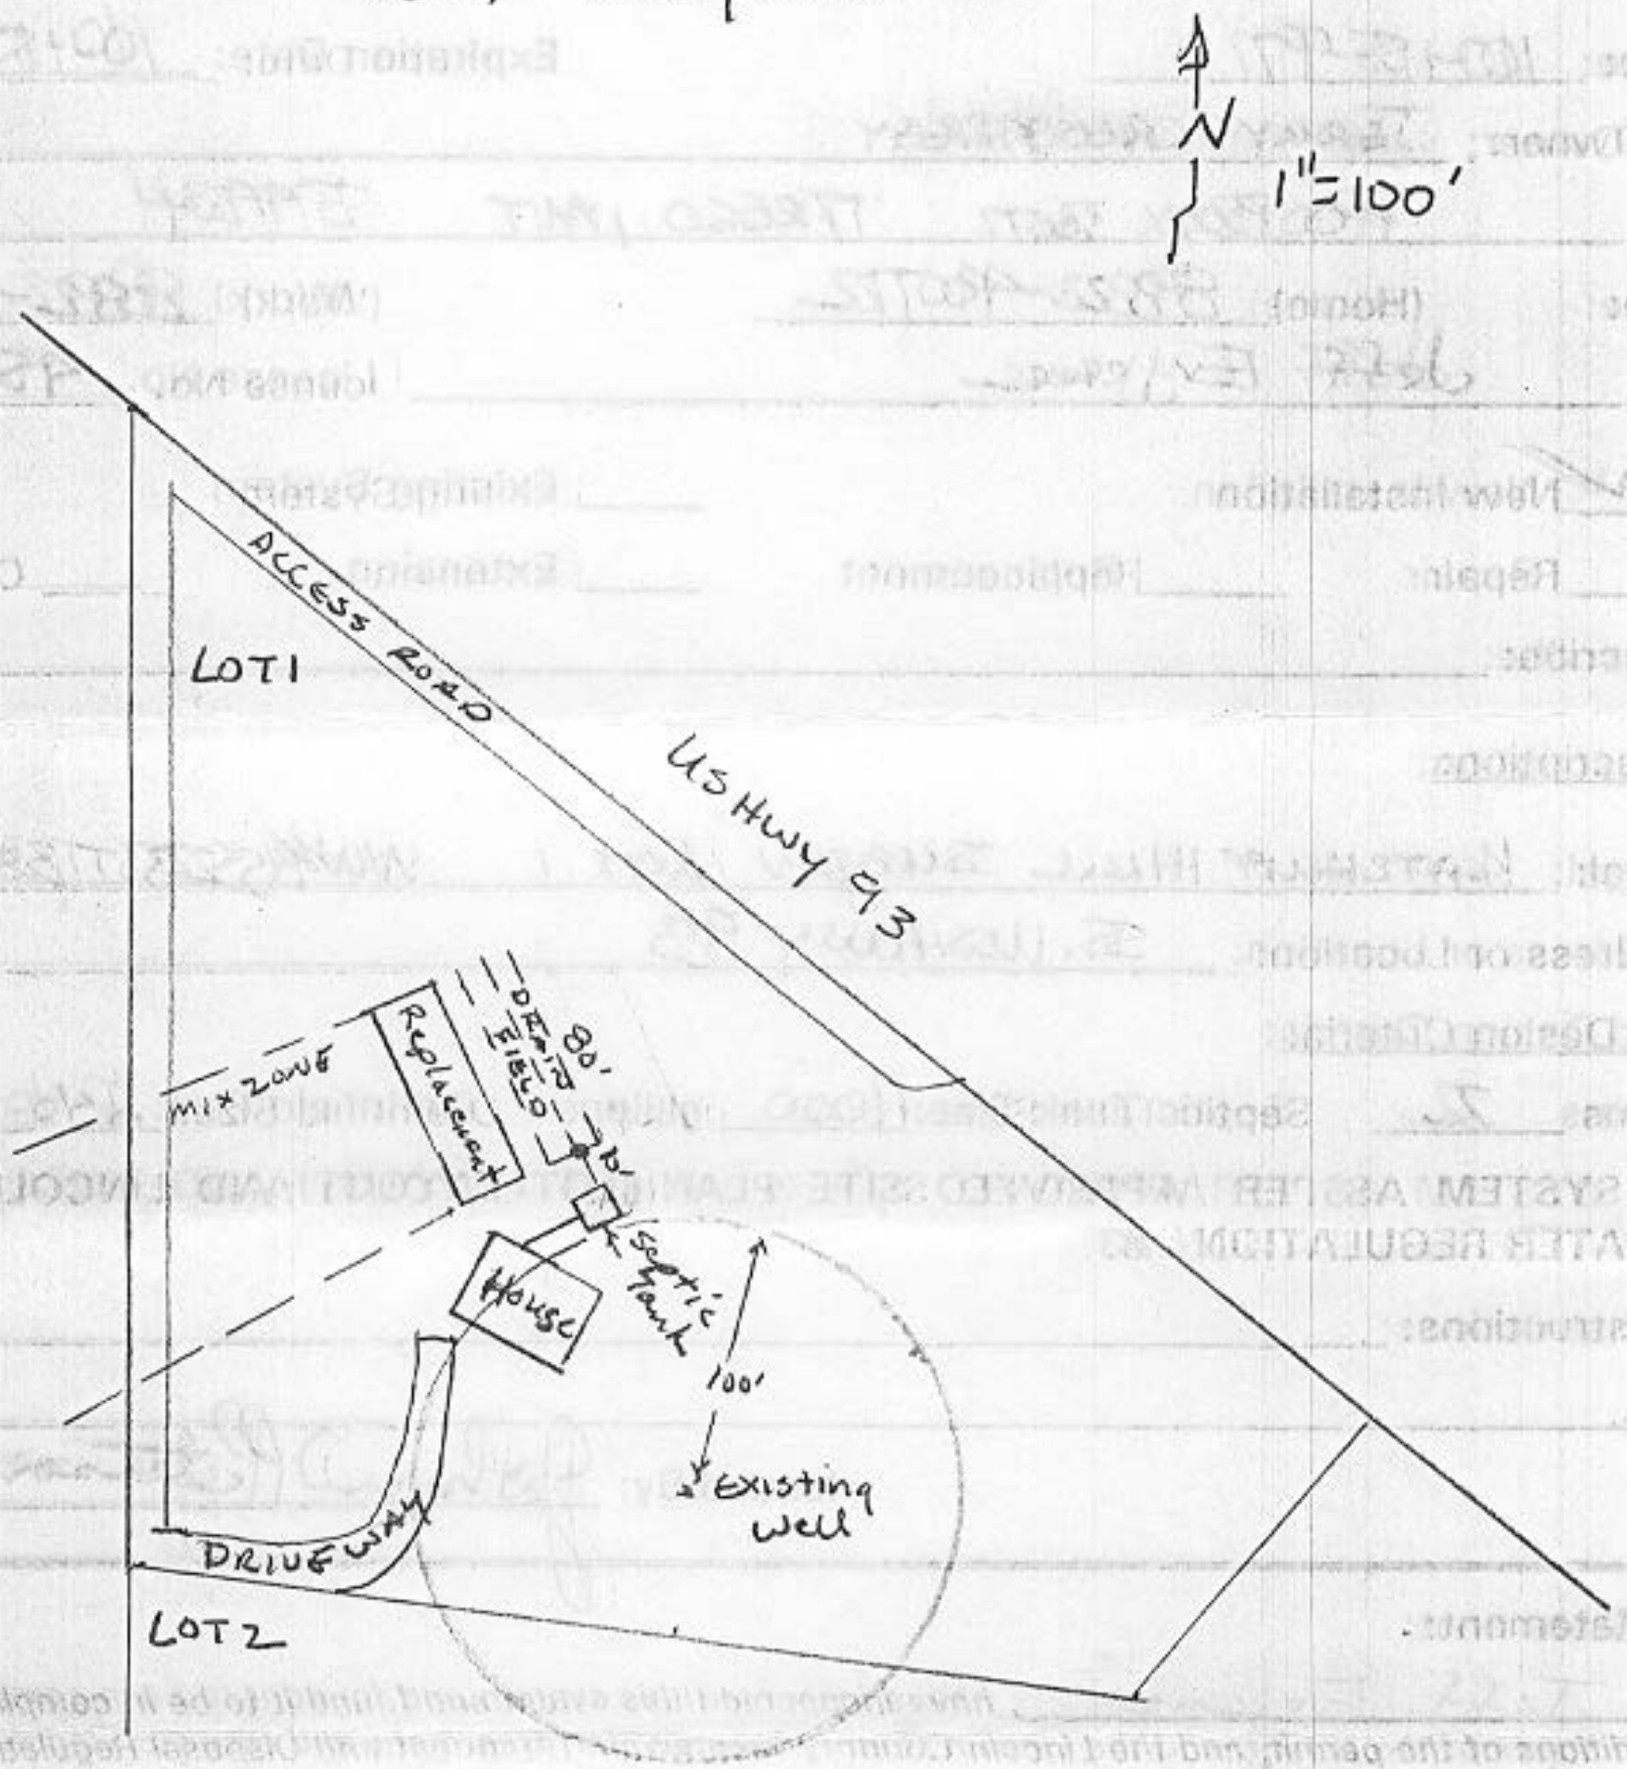
Closure Statement:

I, Jeff Eujene, have inspected this system and found it to be in compliance with the conditions of the permit, and the Lincoln County Wastewater Treatment and Disposal Regulation.

Signed: Jeff Eujene *Date:* 10-25-97

Title: Lic. Installer #45

Lot Layout


N
1"=100'
ACCESS ROAD
LOT 1
US HWY 93
MIX ZONE
Replacement
DRAIN FIELD
80'
10'
HOUSE
septic tank
100'
existing well
DRIVEWAY
LOT 2