LINCOLN COUNTY
DEPARTMENT OF ENVIRONMENTAL HEALTH
WASTEWATER TREATMENT AND DISPOSAL SYSTEM PERMIT

Issue Date: 5/7/2020 Expiration Date: 5/7/2021

Property Owner: Robert Dannemiller c/o:

Address: [redacted]

Telephone: (Home) [redacted] (Work)

Installer: Paul Dalziel License No. 175

__xx__ New Installation ____ Existing System

____ Repair ____ Replacement ____ Extension ____ Other

Describe: Two 65' laterals using drain rock and perf pipe in sand lined trenches.

Parcel Description:

Legal: S6 T36 R31

Address or Location: Aspen Grove Lot 2

Geo/Assessors code: 0000019830

Approved Design Criteria:

Bedrooms 2 Septic Tank Size: 1000 gallons Drainfield Size: 130 Linear Feet

SYSTEM MUST INCLUDE INSTALLATION OF EFFLUENT FILTER AT SEPTIC TANK OUTLET !!

Special Instructions: INSTALL SYSTEM ACCORDING TO LAYOUT, DEQ-4 AND LINCOLN COUNTY WASTEWATER REGULATION #3. ANY DEVIATIONS FROM APPROVED PLAN MUST BE AUTHORIZED BY THE DEPARTMENT.

Issued By: Jake Mertes, R.S.

Closure Statement:

I, Paul Dalziel *, have inspected this system and found it to be in compliance with the conditions of the permit, and the Lincoln County Wastewater Treatment and Disposal Regulation.*

Signed: Paul Dalziel *Date:* 6-24-2020

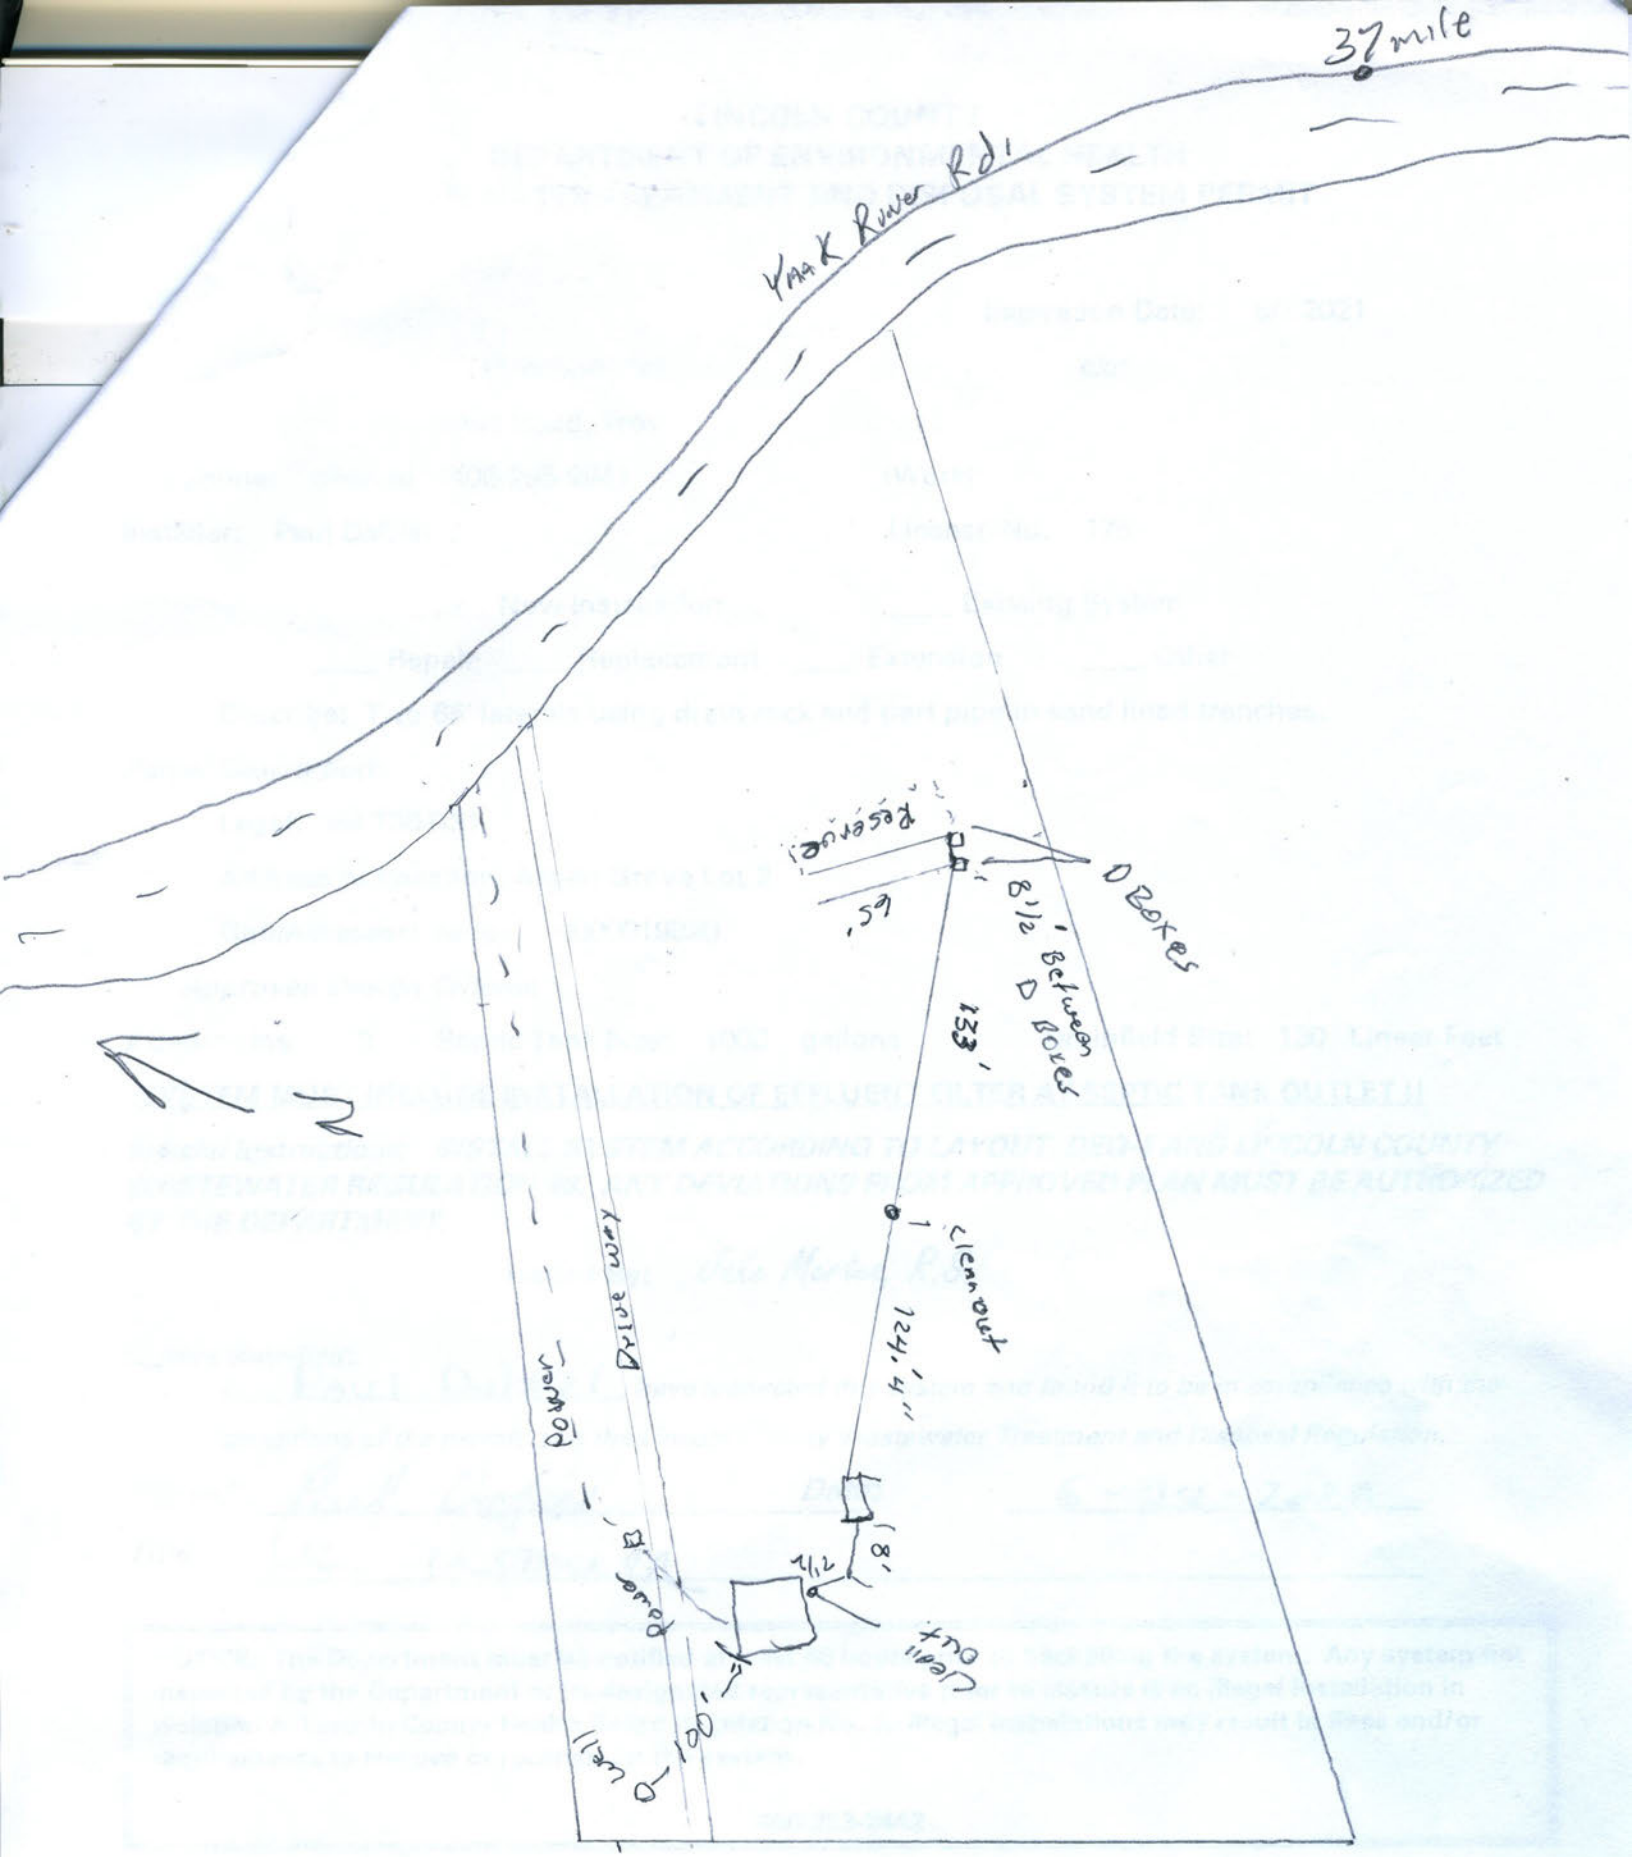
Title: LIC. INSTALLER

NOTICE: The Department must be notified at least 48 hours prior to backfilling the system. Any system not inspected by the Department or its designated representative prior to closure is an illegal installation in violation of Lincoln County Health Board Regulation No. 3. Illegal installations may result in fines and/or requirements to remove or reconstruct the system.

406-283-2442

DISCLAIMER

This permit is not a guarantee by the Department that the system will function properly for a prescribed period of time.


37 mile
Yaak River Rd
Reservoir
60'
D Boxes
8 1/2' Between D Boxes
133'
Cleanout
124.4'
8'
2 1/2
Pump
Leach out
Well
100'
Power
Drive way
N