LINCOLN COUNTY
DEPARTMENT OF ENVIRONMENTAL HEALTH
WASTEWATER TREATMENT AND DISPOSAL SYSTEM PERMIT

Issue Date: 08/14/2013 Expiration Date: 08/15/2014

Property Owner: Dengis c/o: Kootenai Sand & Gravel

Address: [redacted]

Telephone: (Home) (Work) [redacted]

Installer: Kootenai Sand & Gravel License No. 109

____ New Installation __XX__ Existing System

_____ Repair _____ Replacement __XX__ Extension _____ Other

Describe: Adding second septic tank and an additional 140 feet of drainfield to accommodate four (4) bedrooms – original construction sized for two (2) bedrooms.

Parcel Description:

Legal: S14 T36 R28

Address or Location: Parcel B of the Monroe Family Transfer

Approved Design Criteria:

Bedrooms: 4 Septic Tank Size: 2000 gallons (Two 1000 gallon tanks) Drainfield Size: 280 Linear Feet (Total of Four 70-foot lines – 2 new & 2 existing)

SYSTEM MUST INCLUDE INSTALLATION OF EFFLUENT FILTER AT SEPTIC TANK OUTLET !!

Special Instructions: INSTALL SYSTEM ACCORDING TO LAYOUT, DEQ-4 AND LINCOLN COUNTY WASTEWATER REGULATION #3. ANY DEVIATIONS FROM APPROVED PLAN MUST BE AUTHORIZED BY THE DEPARTMENT.

Issued By: *Kendra J. Lind, R.S.*

Closure Statement:

I, _____, have inspected this system and found it to be in compliance with the conditions of the permit, and the Lincoln County Wastewater Treatment and Disposal Regulation.

Signed: _____ *Date:* 10/23/13

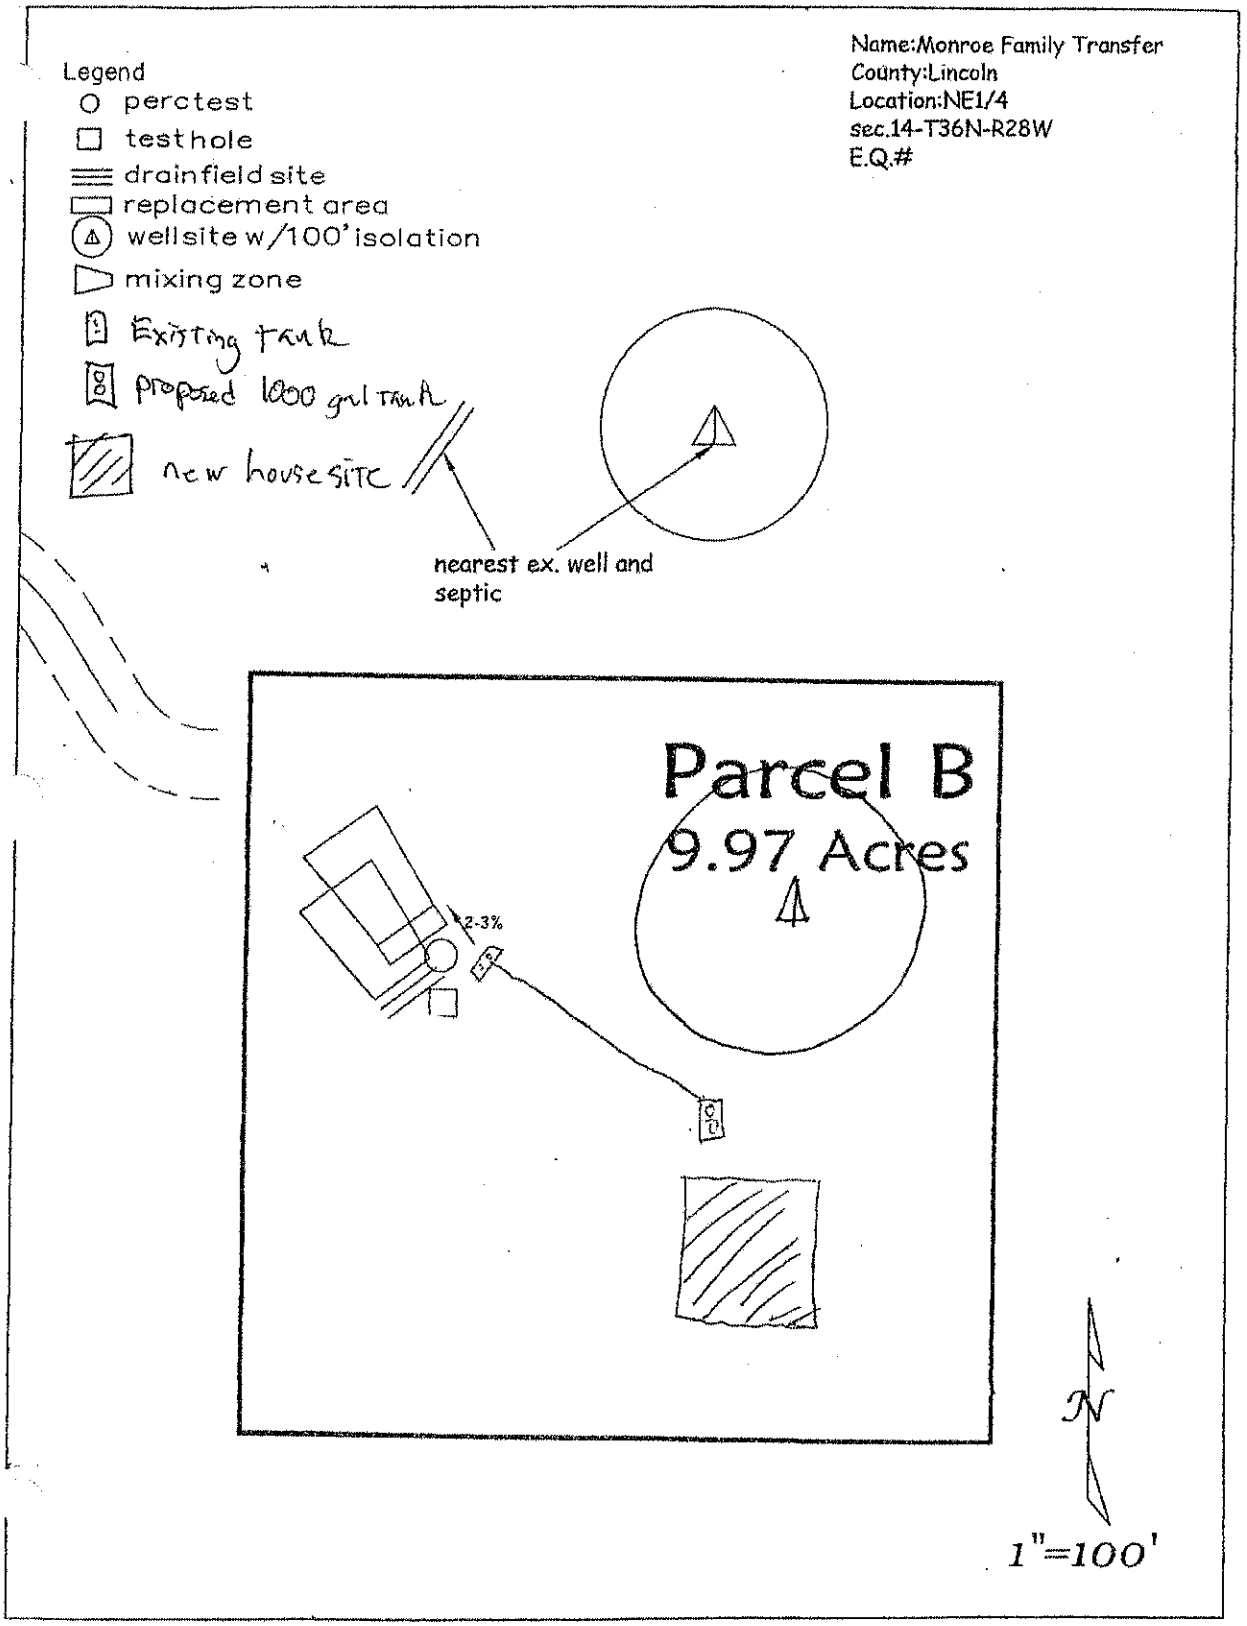
Title: pipe

NOTICE: The Department must be notified at least 48 hours prior to backfilling the system. Any system not inspected by the Department or its designated representative prior to closure is an illegal installation in violation of Lincoln County Health Board Regulation No. 3. Illegal installations may result in fines and/or requirements to remove or reconstruct the system.

406-283-2442

DISCLAIMER

This permit is not a guarantee by the Department that the system will function properly for a prescribed period of time.


Name:Monroe Family Transfer
County:Lincoln
Location:NE1/4
sec.14-T36N-R28W
E.Q.#
Legend
perctest
testhole
drainfield site
replacement area
wellsite w/100' isolation
mixing zone
Existing tank
proposed 1000 gal tank
new house site
nearest ex. well and septic
Parcel B
9.97 Acres
2-3%
N
1"=100'