LINCOLN COUNTY SEPTIC SYSTEM PERMIT

ISSUED TO: Eureka Pellet Mills % Jim Hurst PHONE: [redacted]

ADDRESS: Box 644 Eureka CONTRACTOR: Timberline

ISSUED BY (sign.): Ron Anderson R.S. DATE: 8-2-89

INSPECTION BY (sign.): _____ DATE: _____

*PLEASE NOTE: The Lincoln County "On-site Sewage Disposal Regulation" does not conform with all requirements of the Montana State "Sanitation in Subdivision Act" Therefore, septic systems permitted under the county regulation may not be approvable for the purpose of future land division health reviews.

You must notify the Department of Environmental Health a minimum of 8 working hrs. before backfilling the septic system, so that it can be inspected.

LOCATION OF PROPOSED SYSTEM: SE¼ Sec 3 T36N R27W

SEPTIC TANK: 1000 gal. ABSORPTION AREA: 460 ft²


SEWAGE DISCHARGE: 875 gal/day ~~No. OF BEDROOMS~~: 25-30 EMPLOYEES


WATER SUPPLY SOURCE: Well SOIL: Silt Loam w/ Gravel SLOPE: 3-7%

INSTRUCTIONS: Dig a ditch at least 230' in length x 2½-3' deep x 2' wide according to lot layout and ditch diagram. Grade of drainfield pipe should not exceed 1% drop

SKETCH OF LOT LAYOUT:


— NO SCALE —

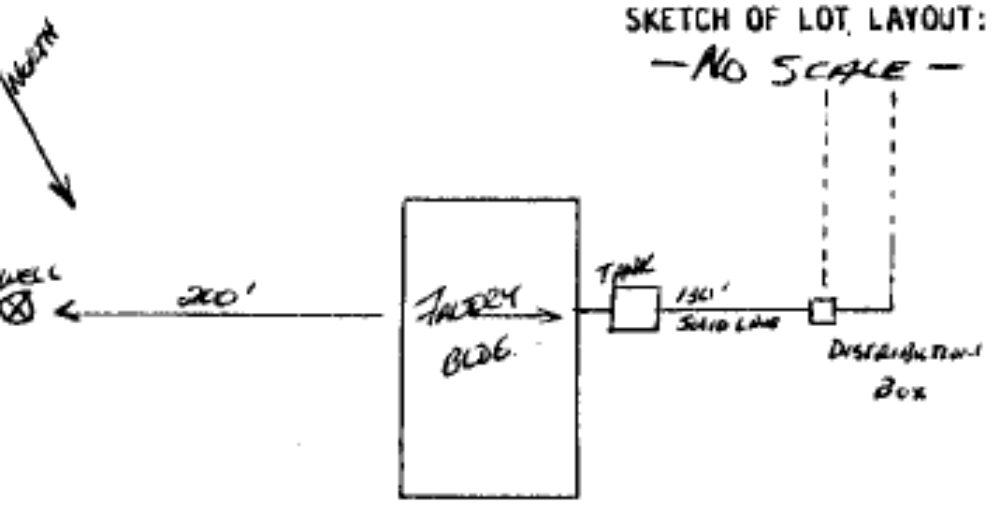

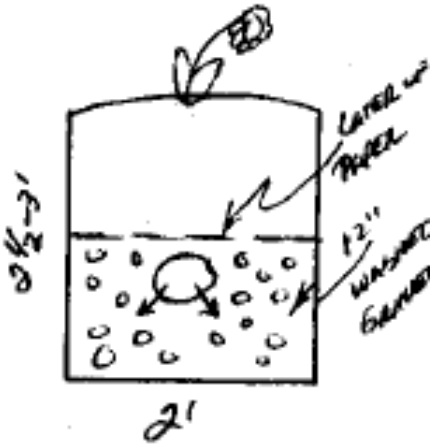

Ditch Diagram

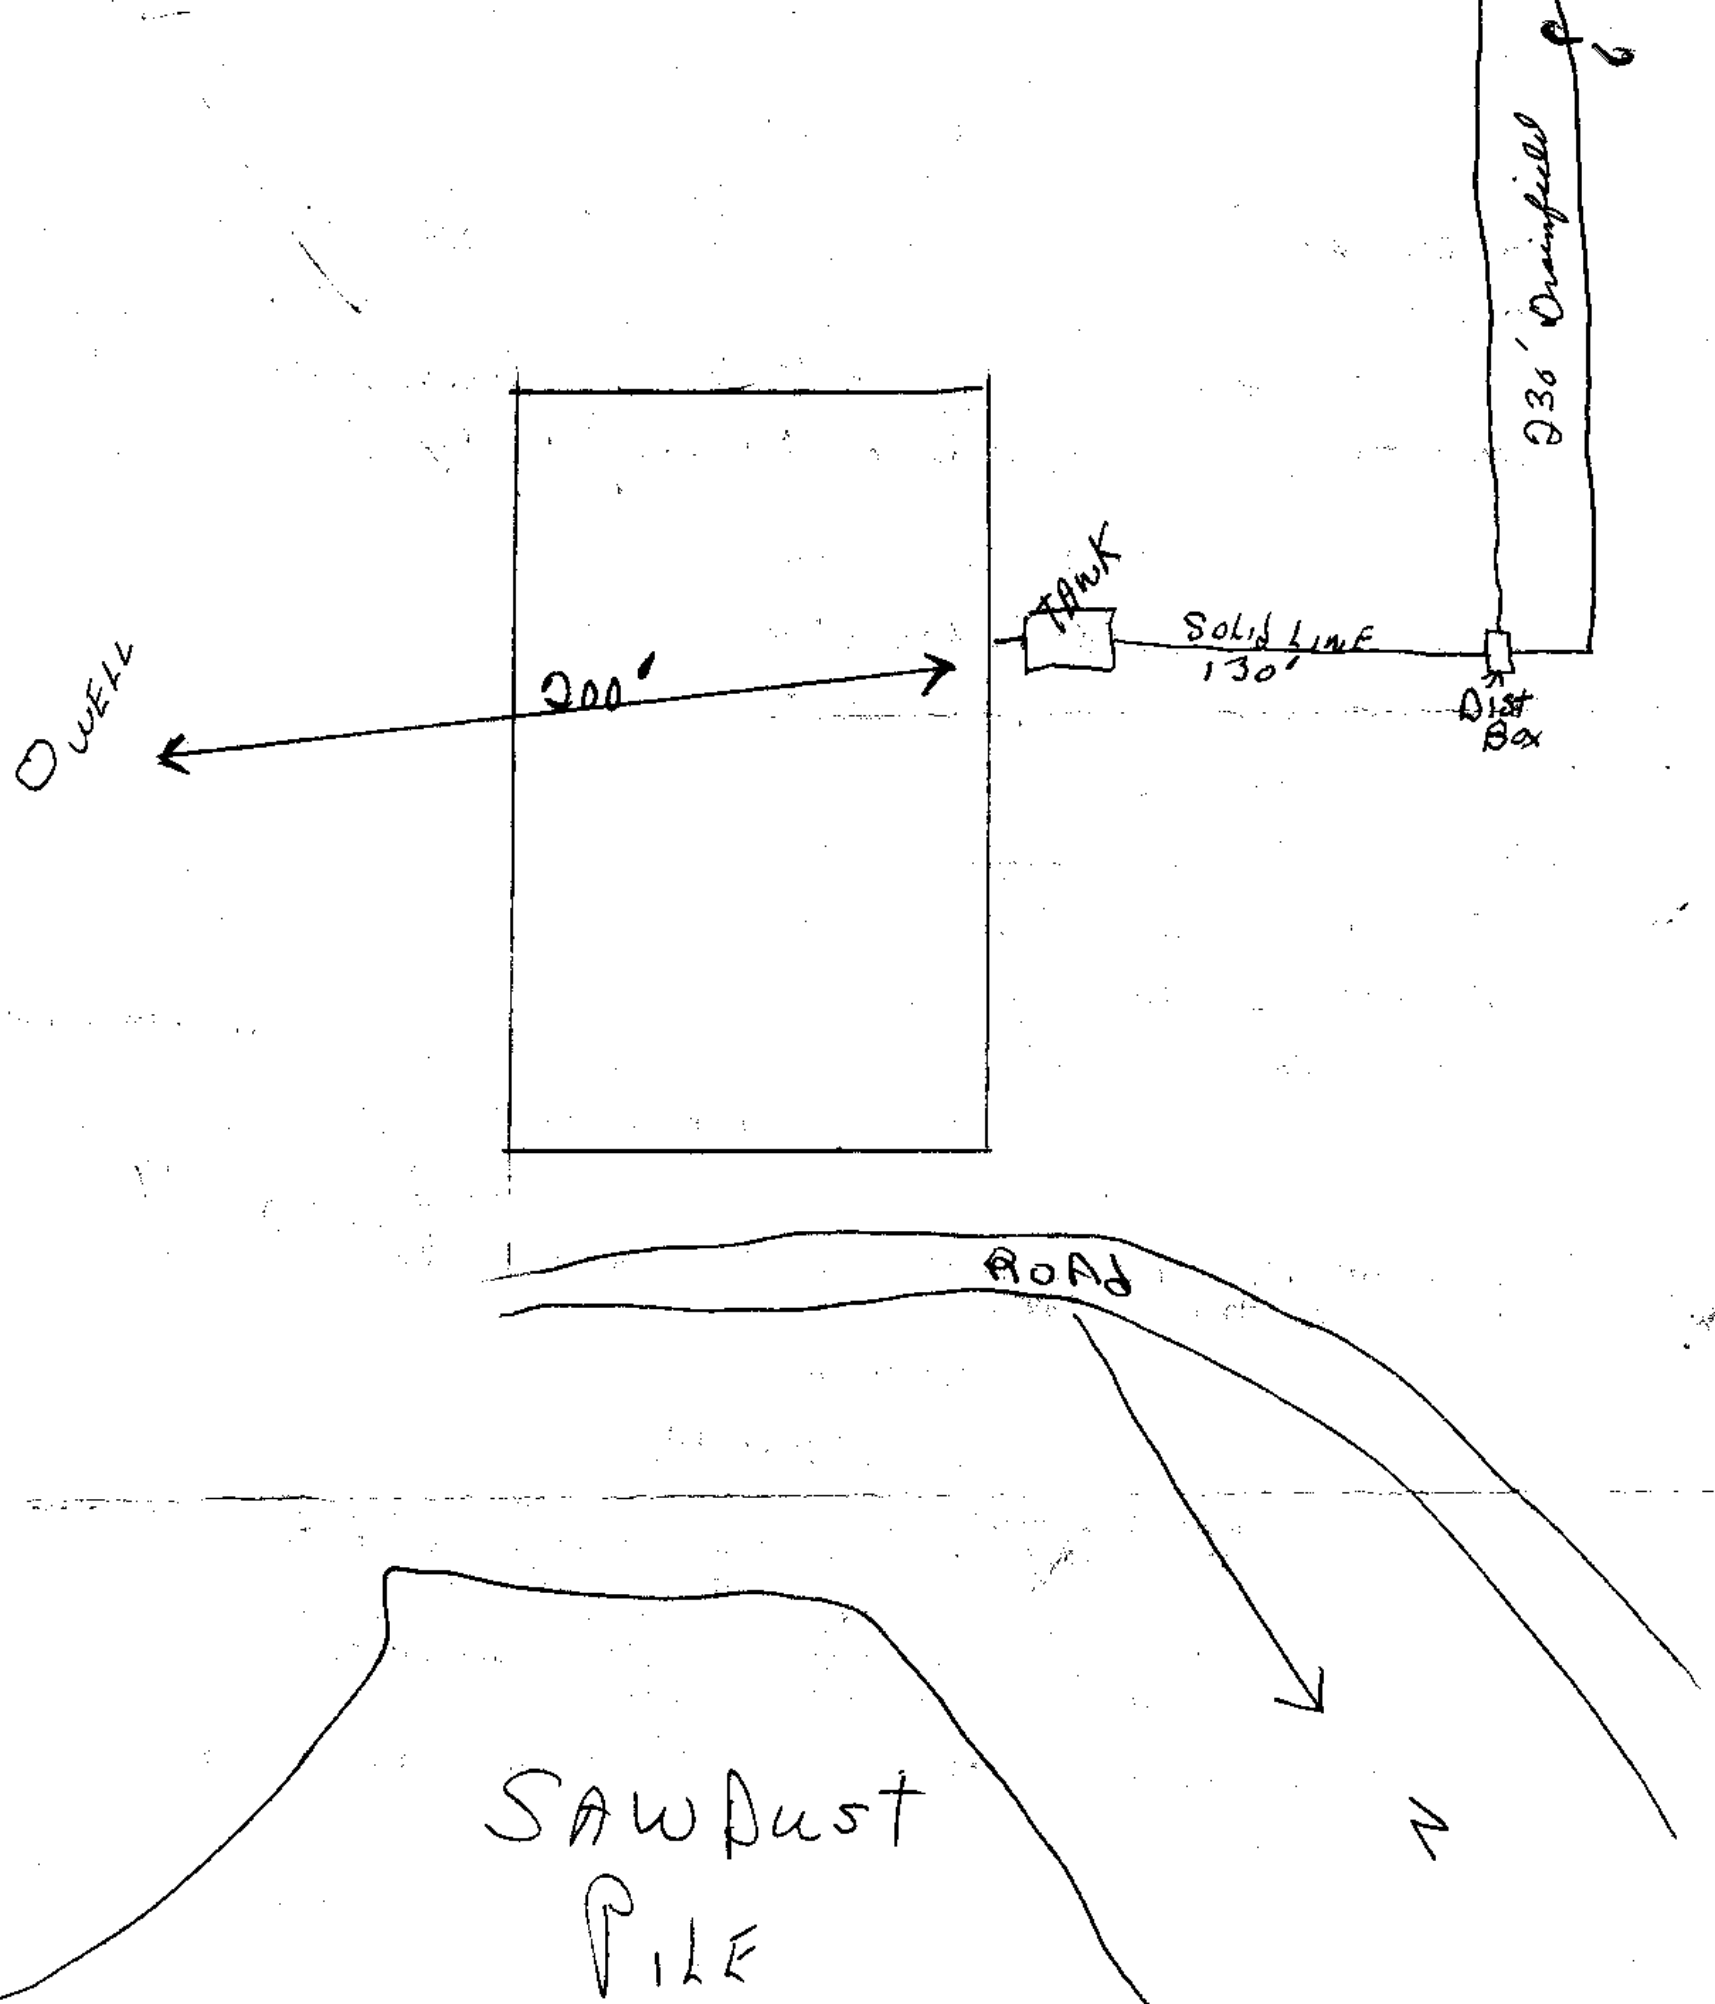


230' Drainfield
TANK
SOLID LINE
130'
Dist Box
WELL
200'
ROAD
SAWDUST
PILE
N