LINCOLN COUNTY
DEPARTMENT OF ENVIRONMENTAL HEALTH
WASTEWATER TREATMENT AND DISPOSAL SYSTEM PERMIT

Issue Date: 10/09/2019

Expiration Date: 10/09/2020

Property Owner: Farm To Market Store

c/o: Elvie Miller

Address: [redacted]

Telephone: [redacted] (Home)

(Work)

Installer: Phillip Coblentz

License No. 145

__xx__ New Installation ____ Existing System

____ Repair ____ Replacement ____ Extension ____ Other

Describe: 5 100' Pressure Posed Laterals in 3' Wide Trenches

Parcel Description:

Legal: S18, T29 N, R30 W, C.O.S. 4340, ACRES 10.35, TRACT A1 In NWSE, ASSR# 0000011354

Address or Location: 5737 FARM TO MARKET RD

Geo/Assessors code: 0000011354

Approved Design Criteria:

Bedrooms Septic Tank Size:1000/3000/1000 gallons Drainfield Size: 500 Linear Feet

SYSTEM MUST INCLUDE INSTALLATION OF EFFLUENT FILTER AT SEPTIC TANK OUTLET !!

Special Instructions: INSTALL SYSTEM ACCORDING TO LAYOUT, DEQ-4 AND LINCOLN COUNTY WASTEWATER REGULATION #3. ANY DEVIATIONS FROM APPROVED PLAN MUST BE AUTHORIZED BY THE DEPARTMENT.

Issued By: Jake Mertes, R.S.

Closure Statement:

I, _____, have inspected this system and found it to be in compliance with the conditions of the permit, and the Lincoln County Wastewater Treatment and Disposal Regulation.

Signed: _____ *Date:* _____

Title: _____


NOTICE: The Department must be notified at least 48 hours prior to backfilling the system. Any system not inspected by the Department or its designated representative prior to closure is an illegal installation in violation of Lincoln County Health Board Regulation No. 3. Illegal installations may result in fines and/or requirements to remove or reconstruct the system.

406-283-2442

DISCLAIMER

This permit is not a guarantee by the Department that the system will function properly for a prescribed period of time.

NOTE: DISCONNECT HOSE BIBS NEAR BULDINGS ON THE EASTERN PORTION OF TRACT 1 TO WELL TO NORTH OR TRACT 1 AND CONNECT HOSE BIBS TO (P) SHARED WELL AS SHOWN ON THIS SHEET.

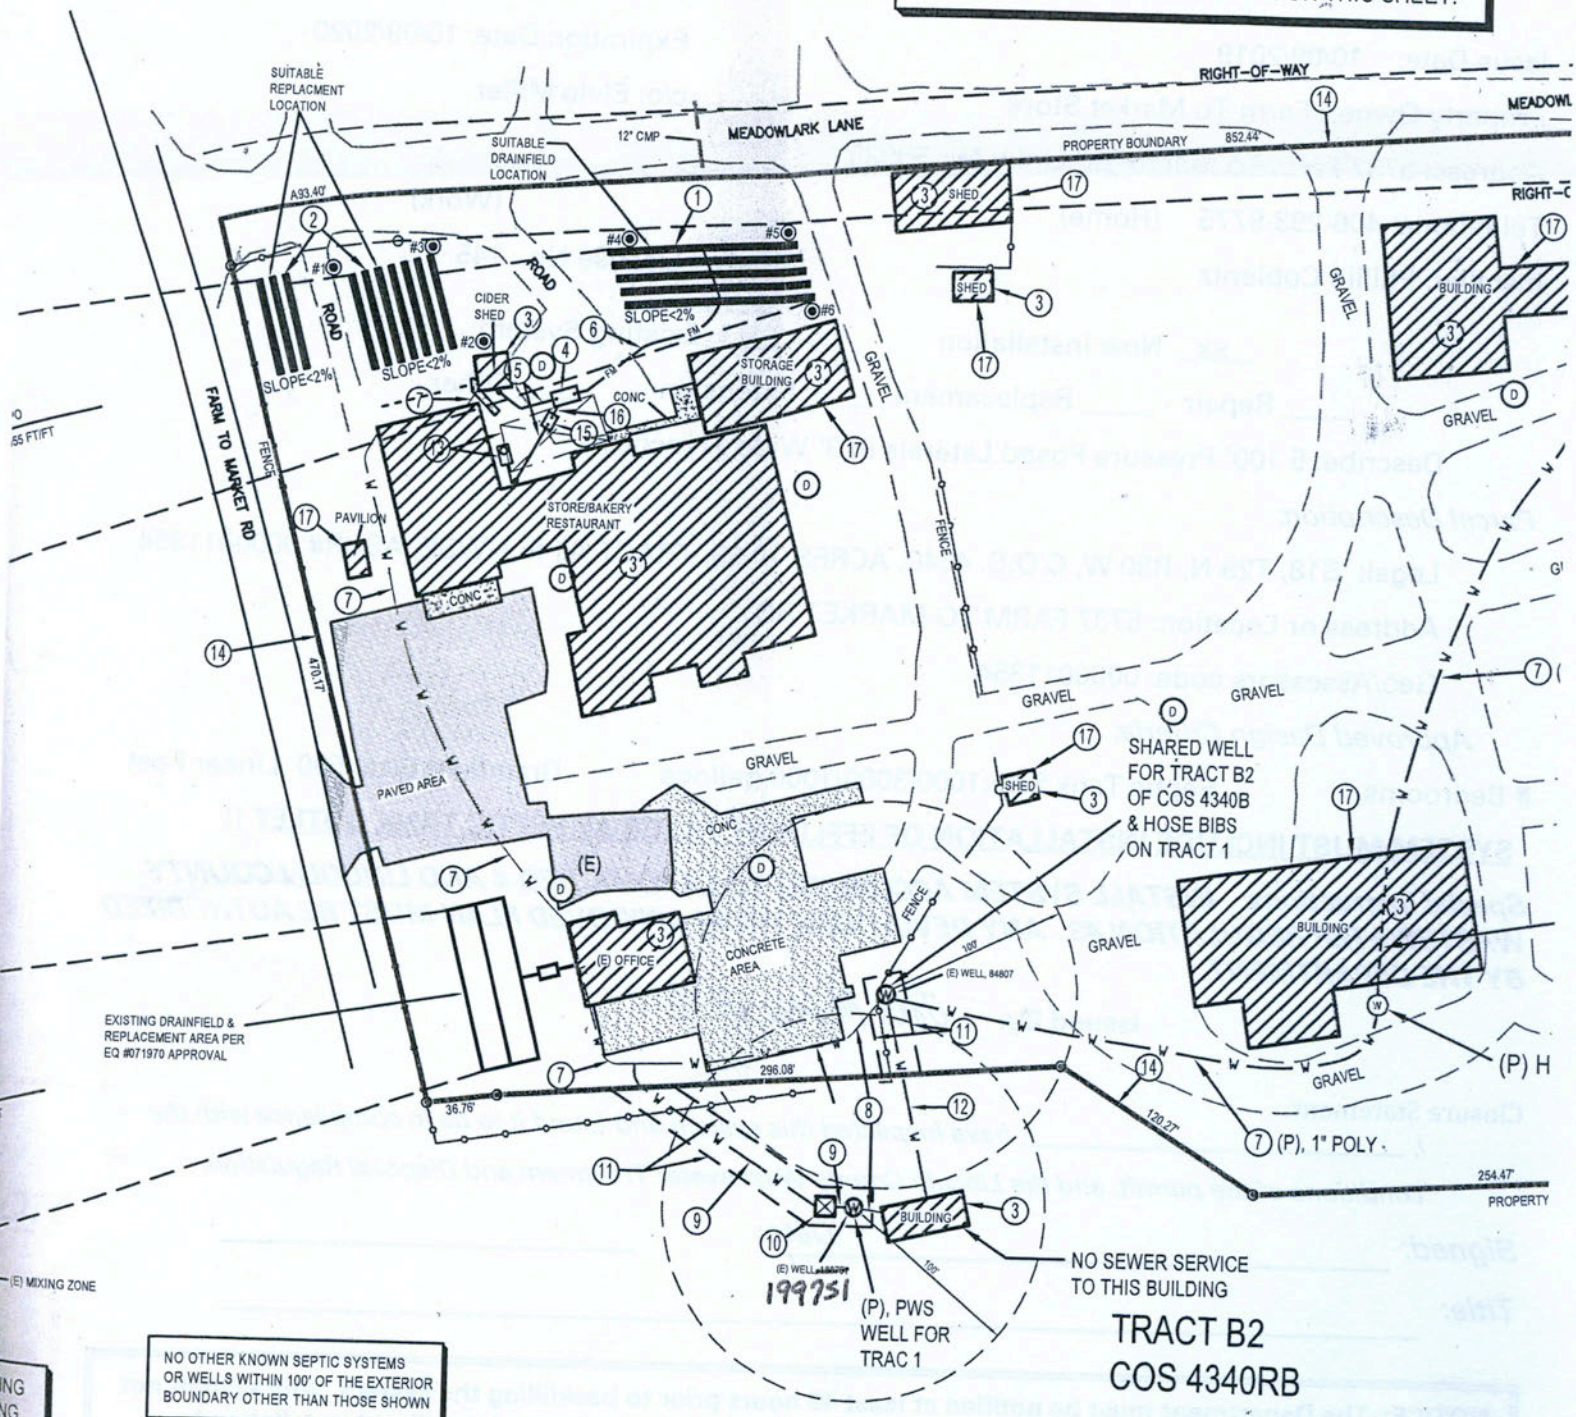

NO OTHER KNOWN SEPTIC SYSTEMS OR WELLS WITHIN 100' OF THE EXTERIOR BOUNDARY OTHER THAN THOSE SHOWN

Larsen Engineering and Surveying, Inc., P.C.
P.O. Box 2071
1370 Airport Road
Kalispell, Mont. 59901
Phone: 406-752-7808
Civil Engineering and Land Surveying

DRAWING: LOT LAYOUT
1" = 100' PLAN

PROJECT: COMMERCIAL DEVELOPMENT

Date:	4/19
Scale:	SHOWN
Drawn:	JHL
Checked:	
JOB NO.	
D:\NEW FILE	