Issue Date: 7-19-00 Expiration Date: 7-19-01

Property Owner: Jim Fedorchak

Address: % Timberline Ready-Mix P.O. Box 882 Eureka, Mt 59917

Telephone: (Home)_____ (Work) [redacted]

Installer: Timberline License No. 78

✓ New Installation _____ Existing System

_____ Repair _____ Replacement _____ Extension _____ Other

Describe: _____

Parcel Description:

Legal: Whitetail Run, Lot 3 (Rereview) SW¼ S6 T35 R27

Address or Location: Pinkham Creek

Approved Design Criteria:

Bedrooms 2 Septic Tank Size: 1000 gallons Drainfield Size: 160 lineal feet

INSTALL SYSTEM AS PER APPROVED SITE PLAN (LOT LAYOUT) AND LINCOLN COUNTY WASTEWATER REGULATION #3.

Special Instructions: _____

Issued By: John Peterson, RS

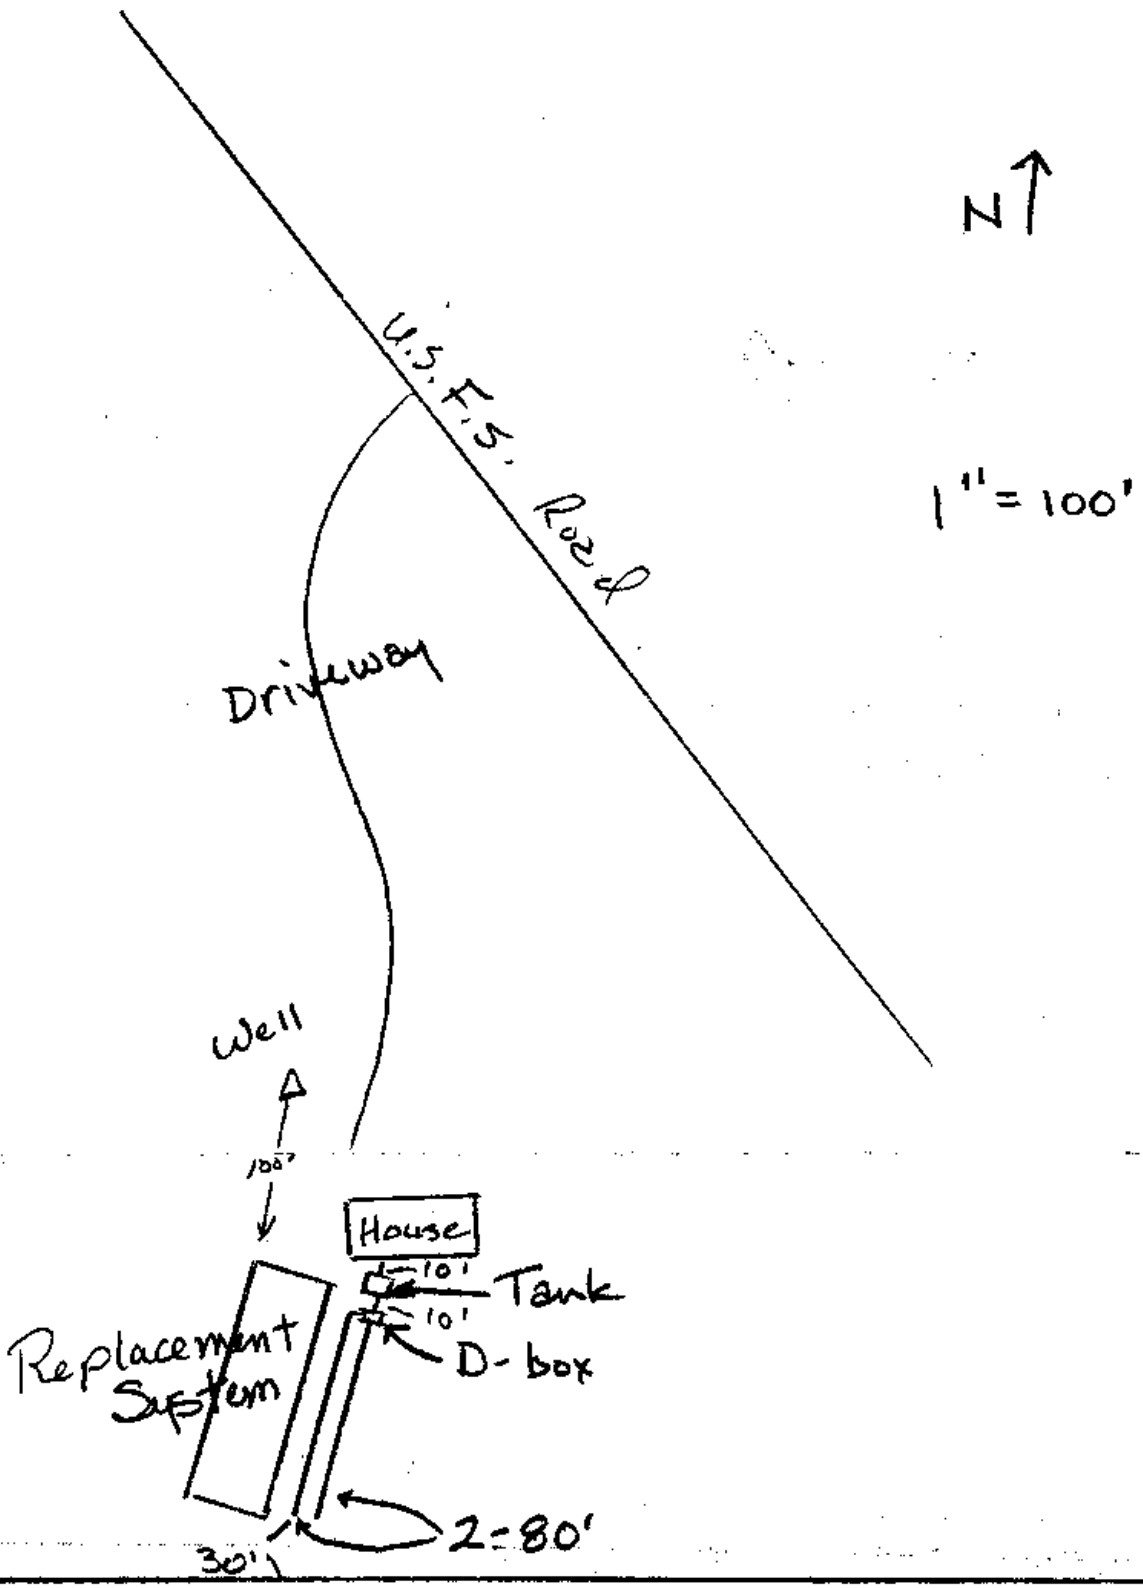
Closure Statement:

I, Barbara Renkema, *have inspected this system and found it to be in compliance with the conditions of the permit, and the Lincoln County Wastewater Treatment and Disposal Regulation.*

Signed: Barbara Renkema *Date:* 7-28-00

Title: Inspector

LOT LAYOUT


N
U.S. F.S. Road
1" = 100'
Driveway
Well
100'
House
10'
Tank
10'
D-box
Replacement System
2=80'
30'