PERMIT

Issue Date: 04/14/00 Expiration Date: 04/15/01

Property Owner: Dennis Green c/o: Timberline Ready Mix

Address: [redacted]

Telephone: (Home) _____ (Work) [redacted]

Installer: Timberline Ready Mix License No. 78

XX New Installation _____ Existing System

_____ Repair _____ Replacement _____ Extension _____ Other

Describe: _____

Parcel Description:

Legal: SW 1/4 S13 T37 R27

Address or Location: Lot 8 in Highway Acres No. 2

Approved Design Criteria:

Bedrooms 3 Septic Tank Size: 1000 gallons Drainfield Size: 195 lineal feet

INSTALL SYSTEM ACCORDING TO LOT LAYOUT AND LINCOLN COUNTY WASTEWATER REGULATION #3.

Special Instructions: ***SAND-LINED DRAINFIELD TRENCHES ARE REQUIRED! ANY DEVIATIONS FROM APPROVED PLAN MUST BE AUTHORIZED BY THE DEPARTMENT.***

Issued By: *Kendra J. Lind, R.S.*


Closure Statement:

I, Barbara Perkins *, have inspected this system and found it to be in compliance with the conditions of the permit, and the Lincoln County Wastewater Treatment and Disposal Regulation.*

Signed: Barbara Perkins *Date:* 9-19-00

Title: Inspector

LOT LAYOUT
DENNIS GREEN
LOT 8 IN HIGHWAY ACRES NO. 2

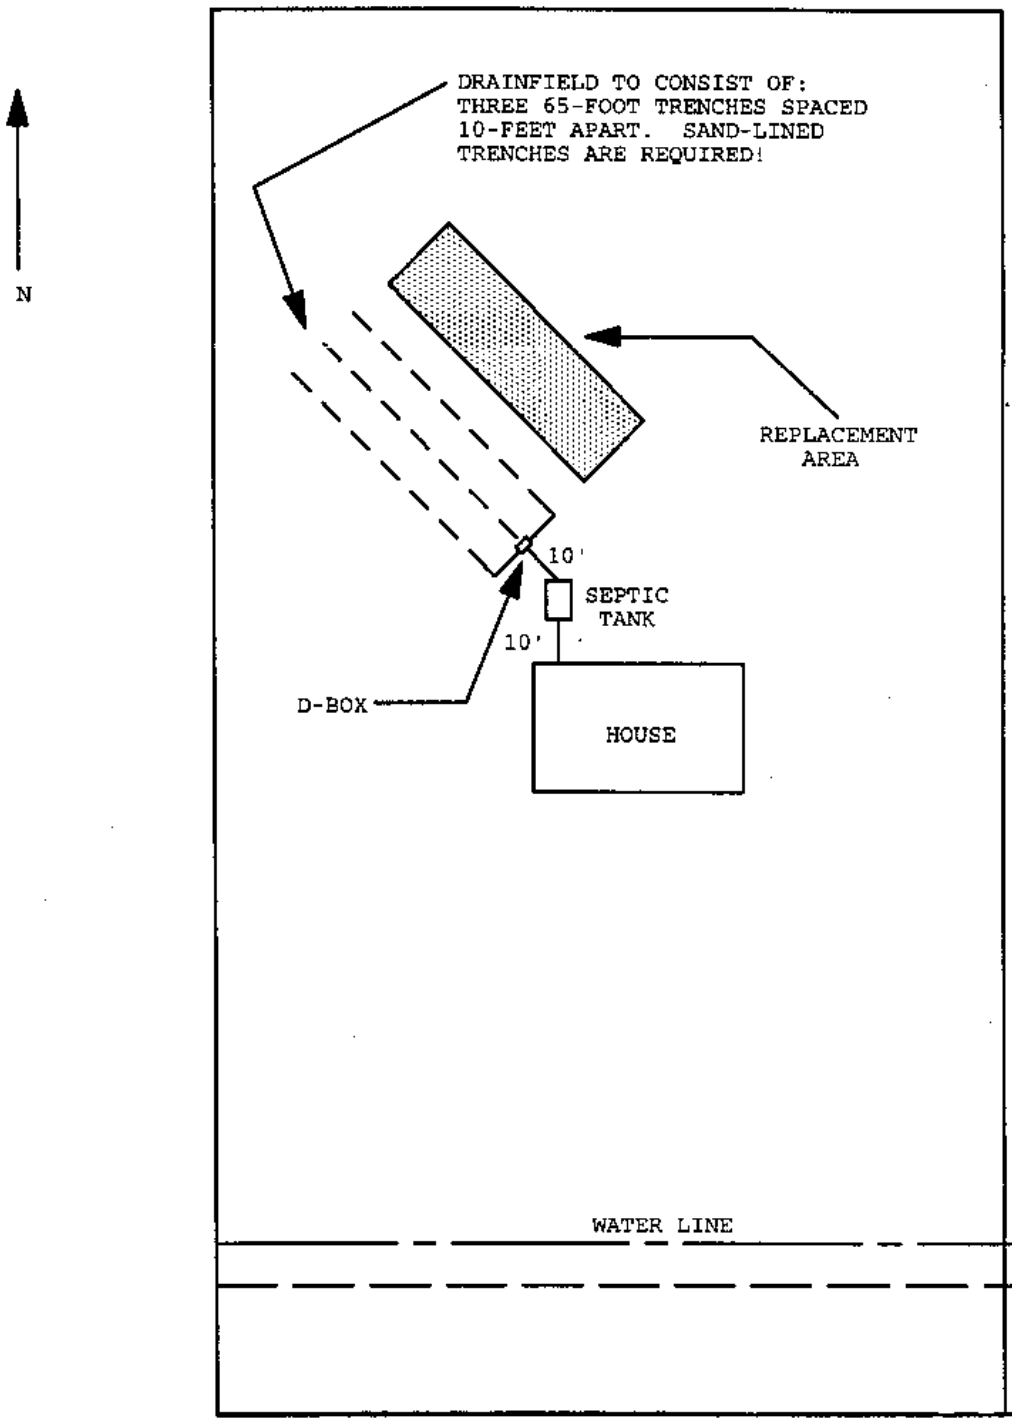

SCALE: 1" = 50'