LINCOLN COUNTY
DEPARTMENT OF ENVIRONMENTAL HEALTH
WASTEWATER TREATMENT AND DISPOSAL SYSTEM PERMIT

Issue Date: 05/15/2020 Expiration Date: 05/15/2021

Property Owner: Linda J James c/o:

Address: [redacted]

Telephone: [redacted] (Home) (Work)

Installer: Tom Cole (Tally Hoe) License No. 1

xx New Installation ____ Existing System

____ Repair ____ Replacement ____ Extension ____ Other

Explain:

Describe: Three 24 X 65 trenches 10' apart

Parcel Description:

Legal: S24, T31 N, R34 W, C.O.S. 4552, PARCEL B-3, ACRES 18.51

Address or Location: Parcel B-3

Geo/Assessors code: 0000006775

Approved Design Criteria:

Bedrooms 2 Septic Tank Size 1000 gallons Drainfield Size: 195 linear feet

SYSTEM MUST INCLUDE INSTALLATION OF EFFLUENT FILTER AT SEPTIC TANK OUTLET !!

Special Instructions: INSTALL SYSTEM ACCORDING TO LAYOUT, DEQ-4 AND LINCOLN COUNTY WASTEWATER REGULATION #3. ANY DEVIATIONS FROM APPROVED PLAN MUST BE AUTHORIZED BY THE DEPARTMENT.

Issued By: Jake Mertes, R.S.

Closure Statement:

I, Thomas J Cole, *have inspected this system and found it to be in compliance with the conditions of the permit, and the Lincoln County Wastewater Treatment and Disposal Regulation.*

Signed: Thomas J Cole *Date:* 5-27-20

Title: owner operator

NOTICE: The Department must be notified at least 48 hours prior to backfilling the system. Any system not inspected by the Department or its designated representative prior to closure is an illegal installation in violation of Lincoln County Health Board Regulation No. 3. Illegal installations may result in fines and/or requirements to remove or reconstruct the system.

406-283-2442

DISCLAIMER

This permit is not a guarantee by the Department that the system will function properly

Preliminary - Not APPROVED

LINCOLN COUNTY MONTANA

LOT LAYOUT

PARCEL B-3 RE-WRITE
PARCEL B-3 PER C.O.S. 4552
IN THE NE1/4 OF SECTION 24
TWP. 31 N., R. 34 W., P.M.M.
For: Linda J. James
Jack B. Templin
Ida M. Templin
Date: October 2019

Graphic Scale:
100 0 50 100
1 inch = 100 ft.

DETAIL OF DITCH ALONG ROAD
ROCK LINED
3'x1'
2'
ROAD


LEGEND

PROPOSED SEPTIC SITE
3-24"X 65' TRENCHES
10' APART

REPLACEMENT SITE
3-24"X 65' TRENCHES
10' APART

STANDARD ABSORPTION TRENCHES
GRAVITY FED

SOILS PROFILE
PERCOLATION SITE
EXISTING WELL SITE
SLOPE
STORM DITCH & POND

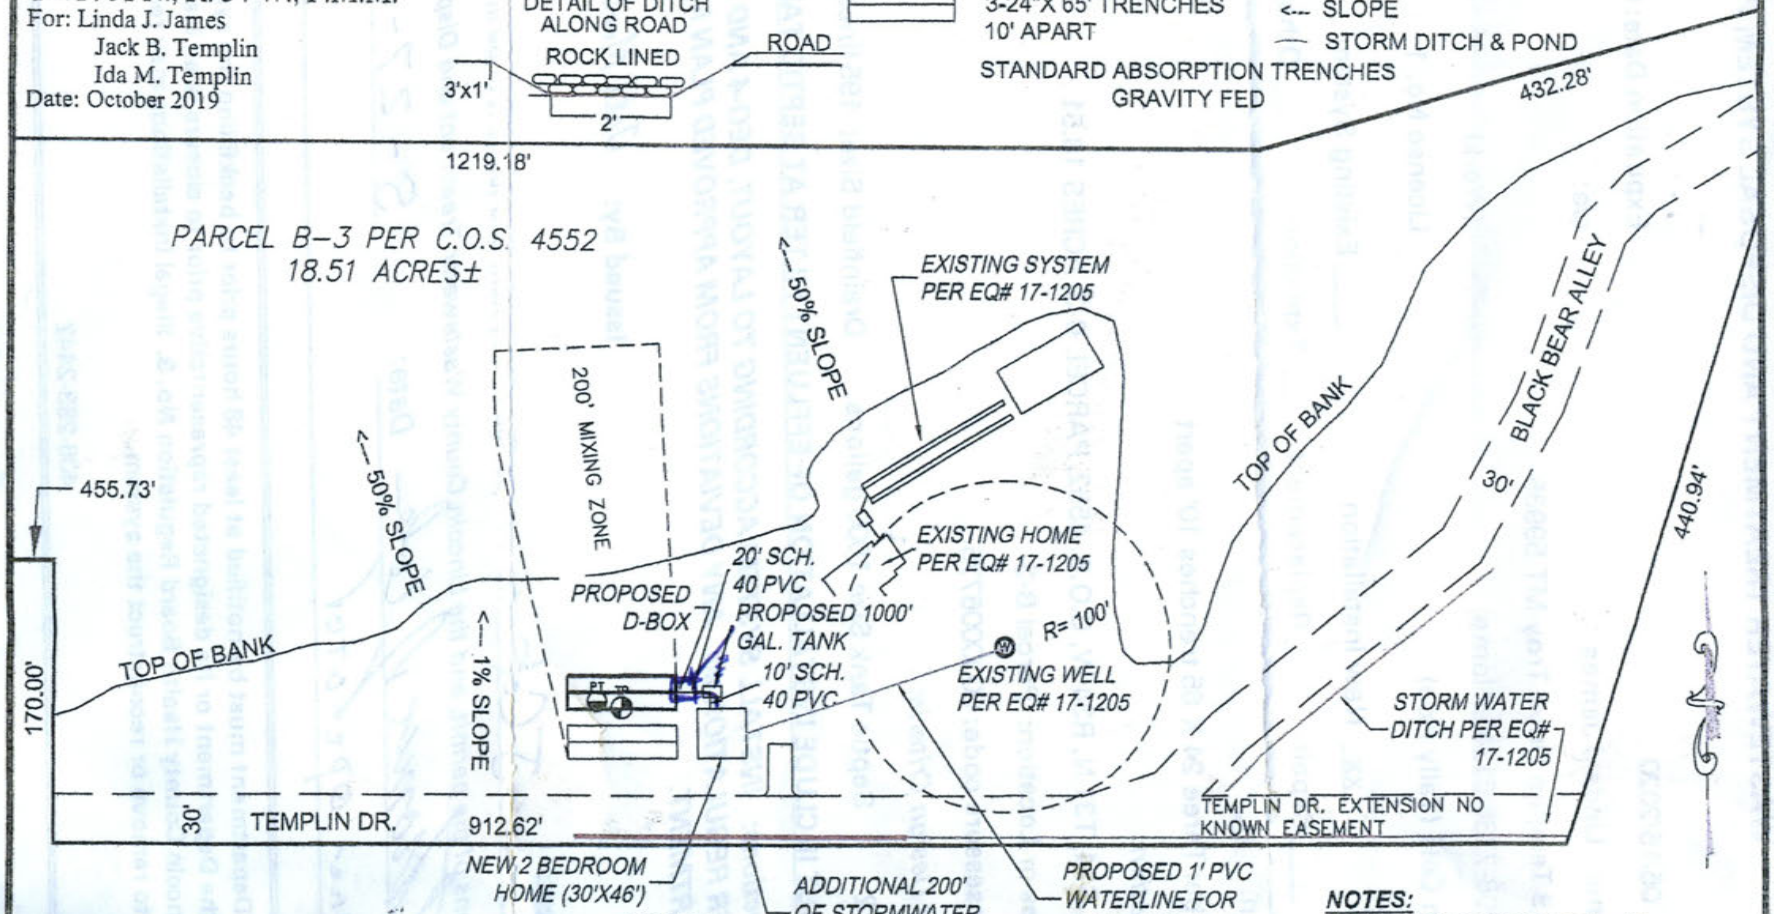

NOTES:

NO EXISTING WELLS OR DRAINFIELDS WITHIN 100' OF THE PROPERTY BOUNDARIES.
LANDOWNER IS RESPONSIBLE FOR MAINTAINING STORMWATER STRUCTURES.

NOTES:

2 BEDROOM HOME: 225 gal/day
PERC RATE: 8.75 min/inch
APPLICATION RATE: .6
375sq.ft. ABSORPTION TRENCH

Davis Surveying Inc.
TROY MONTANA, (406)295-5441

DATE: 10-03-19	
DRAWN BY: CJR	FILE: T31R34S24CJ.dwg

tank moved out to front of house
drainfield moves out further