LINCOLN COUNTY
DEPARTMENT OF ENVIRONMENTAL HEALTH
WASTEWATER TREATMENT AND DISPOSAL SYSTEM PERMIT

Issue Date: 06/28/2012 Expiration Date: 06/29/2013

Property Owner: Kellco, LLC c/o:

Address: [redacted]

Telephone: (Home) [redacted] (Work)

Installer: License No.

__XX__ New Installation _____ Existing System

_____ Repair _____ Replacement _____ Extension _____ Other

Describe: Installing elevated sand-mound system to meet required groundwater separation.

Parcel Description:

Legal: S14 T30 R31 Lot 12 in Enders Acres

Address or Location: Spencer Road

Approved Design Criteria:

Bedrooms: 3 Septic Tank Size: 1000 gallons Drainfield Size: 300 Square Feet

Dosing Tank Size: 500 gallons

SYSTEM MUST INCLUDE INSTALLATION OF EFFLUENT FILTER AT SEPTIC TANK OUTLET !!

Special Instructions: INSTALL ELEVATED SAND-MOUND SYSTEM ACCORDING TO LAYOUT, DEQ-4 AND LINCOLN COUNTY WASTEWATER REGULATION #3. ANY DEVIATIONS FROM APPROVED PLAN MUST BE AUTHORIZED BY THE DEPARTMENT.

Issued By: *Kendra J. Lind, R.S.*

Closure Statement:

I, _____, have inspected this system and found it to be in compliance with the conditions of the permit, and the Lincoln County Wastewater Treatment and Disposal Regulation.

Signed: _____ *Date:* _____

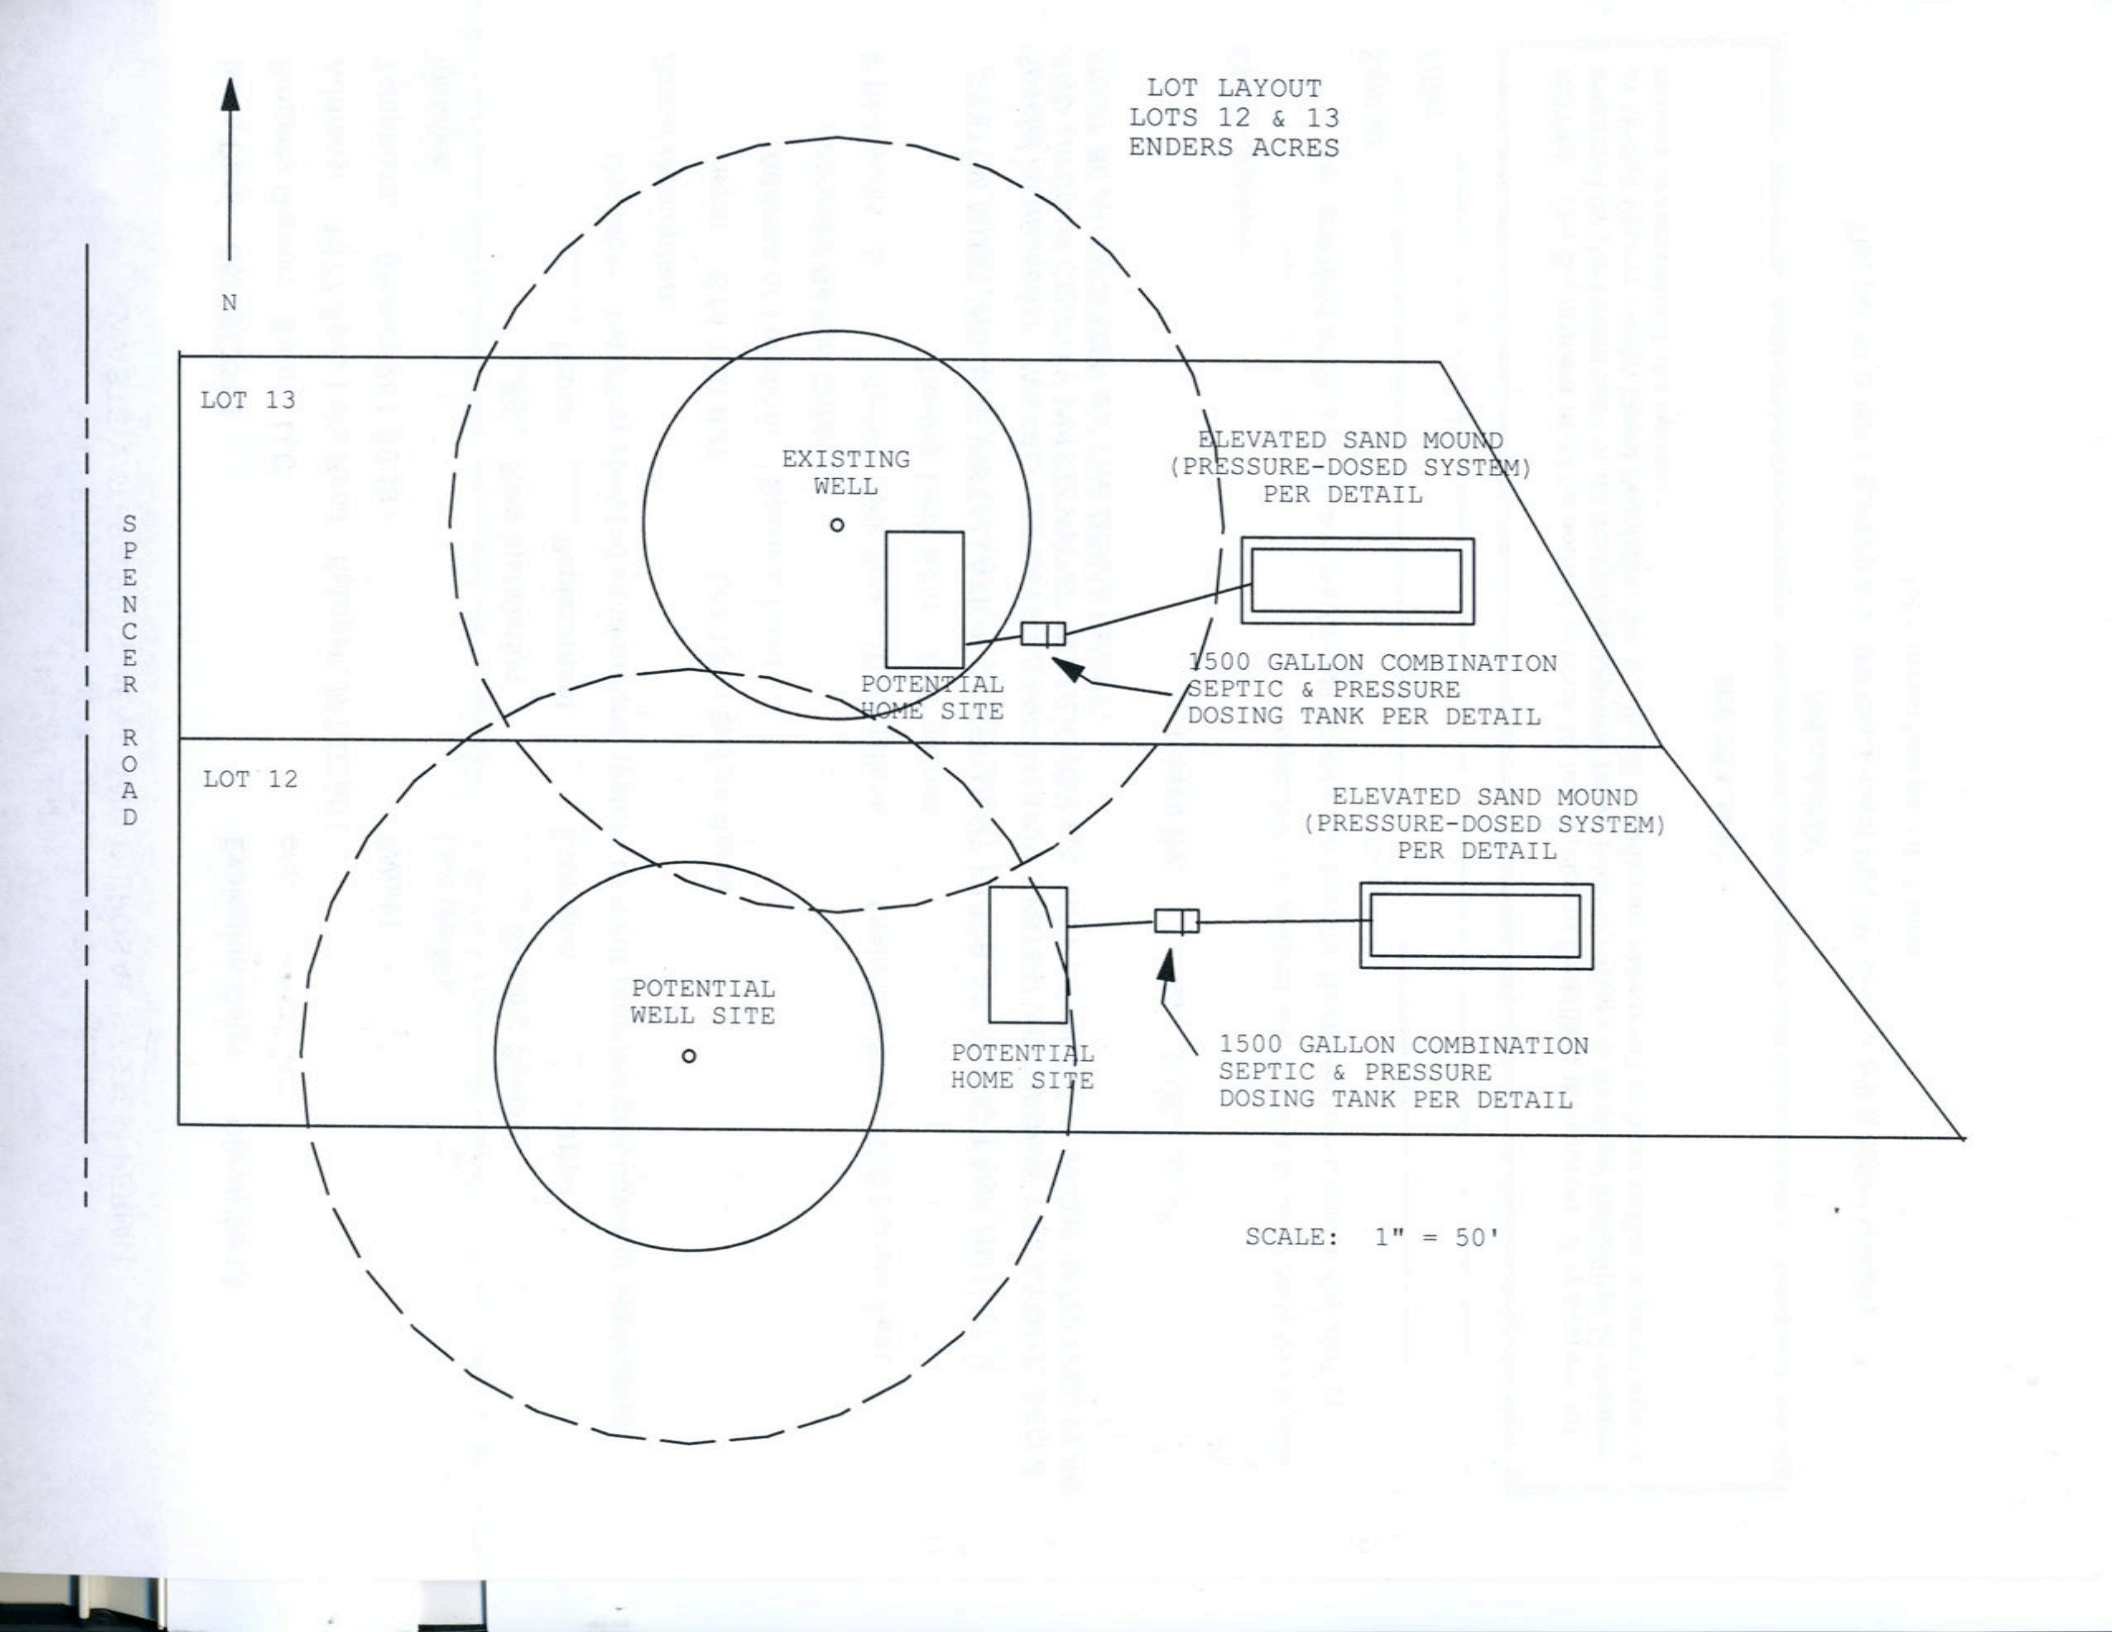
Title: _____

NOTICE: The Department must be notified at least 48 hours prior to backfilling the system. Any system not inspected by the Department or its designated representative prior to closure is an illegal installation in violation of Lincoln County Health Board Regulation No. 3. Illegal installations may result in fines and/or requirements to remove or reconstruct the system.

406-283-2442

DISCLAIMER

This permit is not a guarantee by the Department that the system will function properly for a prescribed period of time.


LOT LAYOUT
LOTS 12 & 13
ENDERS ACRES
N
SPENCER ROAD
LOT 13
EXISTING WELL
ELEVATED SAND MOUND (PRESSURE-DOSED SYSTEM) PER DETAIL
POTENTIAL HOME SITE
1500 GALLON COMBINATION SEPTIC & PRESSURE DOSING TANK PER DETAIL
LOT 12
ELEVATED SAND MOUND (PRESSURE-DOSED SYSTEM) PER DETAIL
POTENTIAL WELL SITE
POTENTIAL HOME SITE
1500 GALLON COMBINATION SEPTIC & PRESSURE DOSING TANK PER DETAIL
SCALE: 1" = 50'