PERMIT

Issue Date: 5-19-93 Permit No. _____

Property Owner: DAVID T. KNOX c/o: SANDIE SHARKEY-KNOX

Address: [redacted]

Telephone: (Home) [redacted] (Work) _____

Installer: _____ License No. _____

X New Installation _____ Existing System

_____ Repair _____ Replacement _____ Extension _____ Other

Describe: _____

Parcel Description:

Legal: LAKE RIDGE ACRES TR E S 29 T31R33 5.31 Ac

Address or Location: 800 SCHOOL HOUSE LAKE ROAD

Approved Design Criteria: 2 bdrm x 145 ft²/bdrm

Septic Tank Size: 1,000 gallons Drainfield Size: 145 lineal feet

Special Instructions: Construct System as per lot layout and septic system regulation #3

Approved Site plan (Lot Layout) Attached

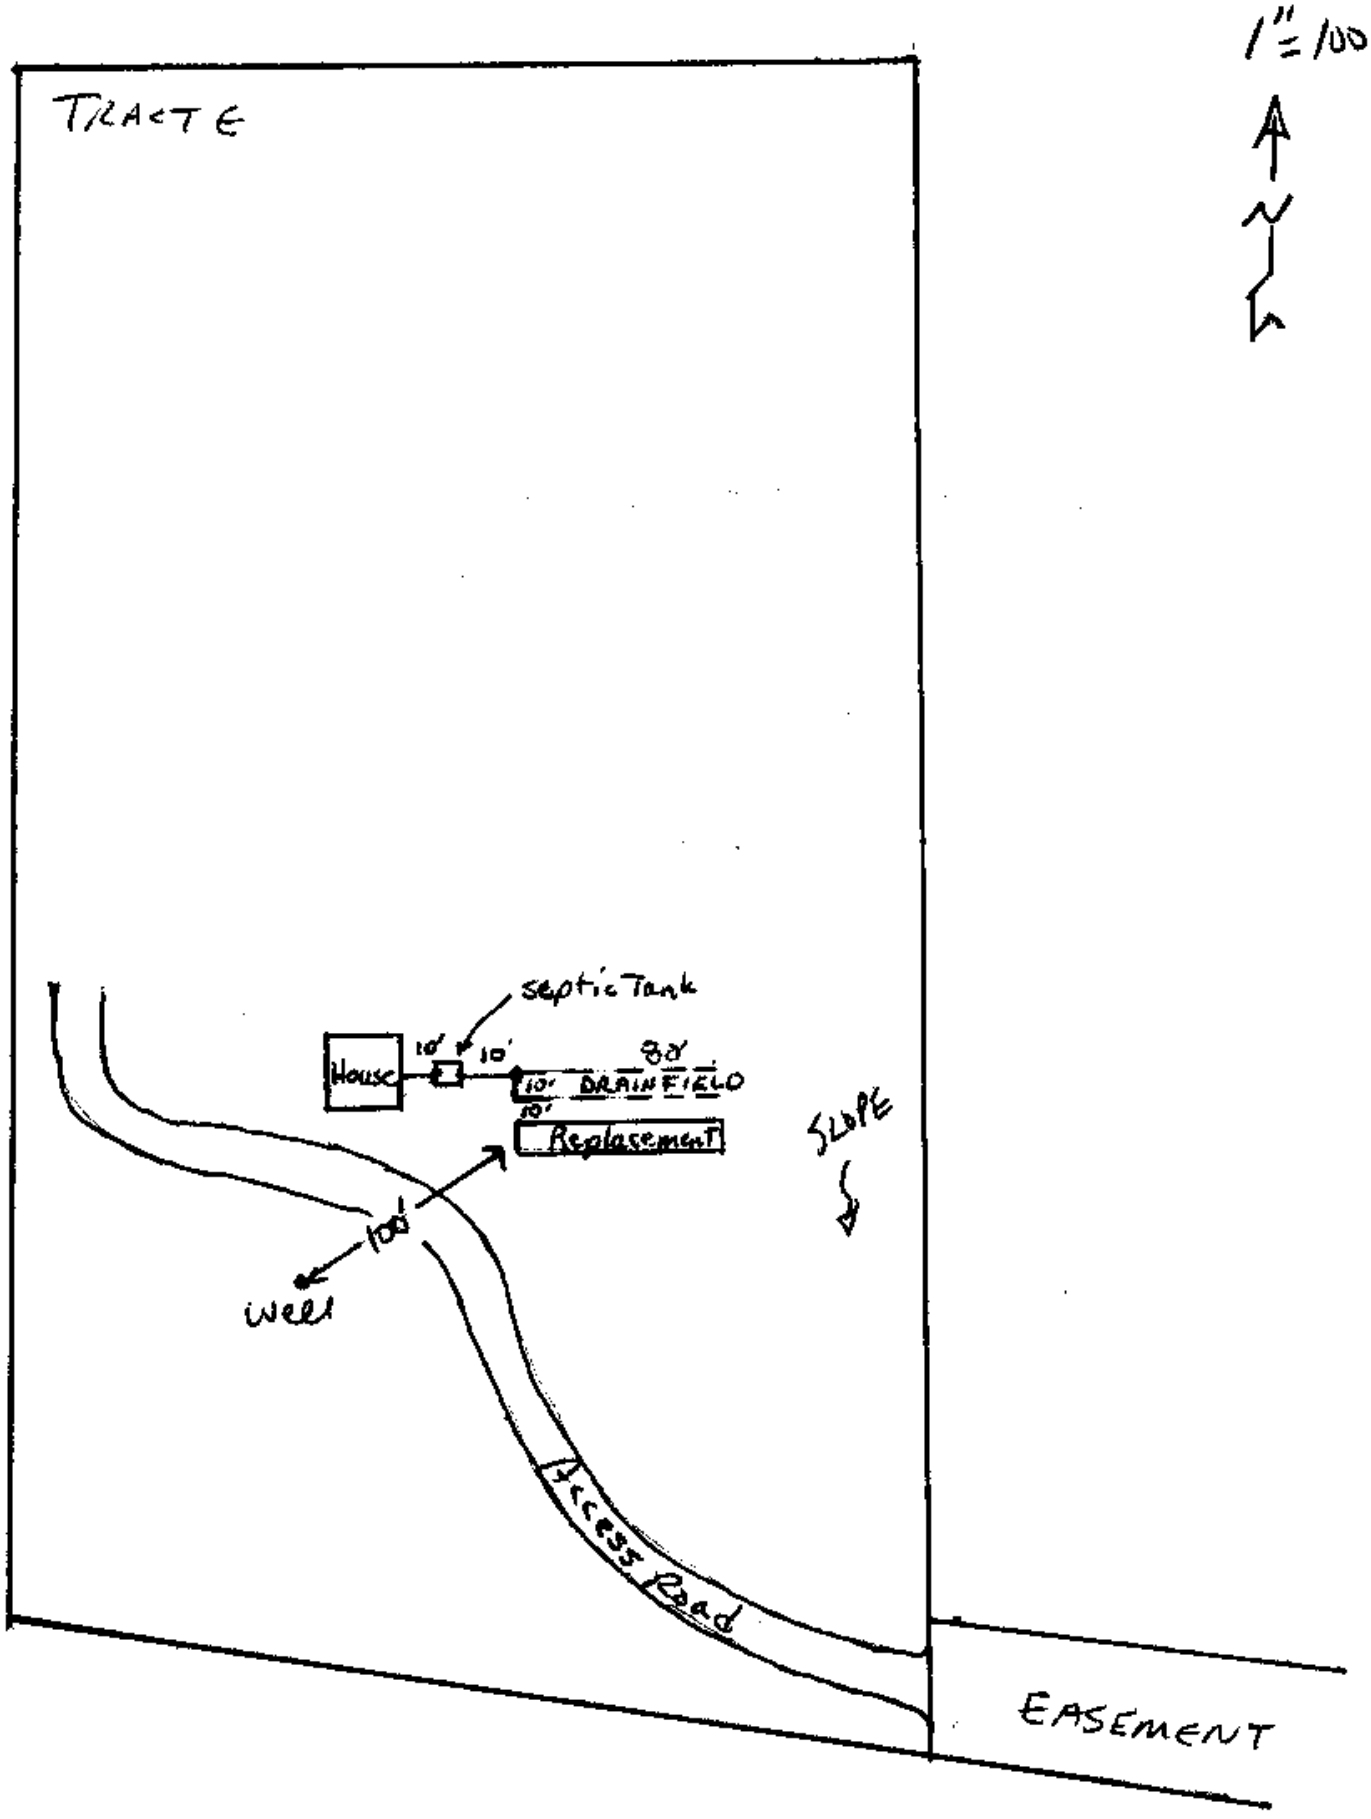
Issued By: John D Peterson

Closure Statement:

I, _____, *have inspected this system and found it to be in compliance with the conditions of the permit, and the Lincoln County Wastewater Treatment and Disposal Regulation.*

Signed: _____ *Date:* 7-4-93

Title: _____


1" = 100'
N
TRACT E
Septic Tank
10'
10'
House
80'
10' DRAIN FIELD
10'
Replasement
SLOPE
100'
well
Access Road
EASEMENT