PERMIT

Issue Date: 9-16-93 Permit No. _____

Property Owner: ED LOWE c/o: _____

Address: [redacted]

Telephone: (Home) _____ (Work) _____

Installer: Kooconuca Plumbing License No. 8

✓ New Installation ____ Existing System

____ Repair ____ Replacement ____ Extension ____ Other

Describe: _____

Parcel Description:

Legal: Pine Bay 2 Lot 51

Address or Location: _____

Approved Design Criteria:

Septic Tank Size: 1000 gallons Drainfield Size: 130 lineal feet

Special Instructions: Construct System as per lot layout and County Wastewater Regulation

Approved Site plan (Lot Layout) Attached

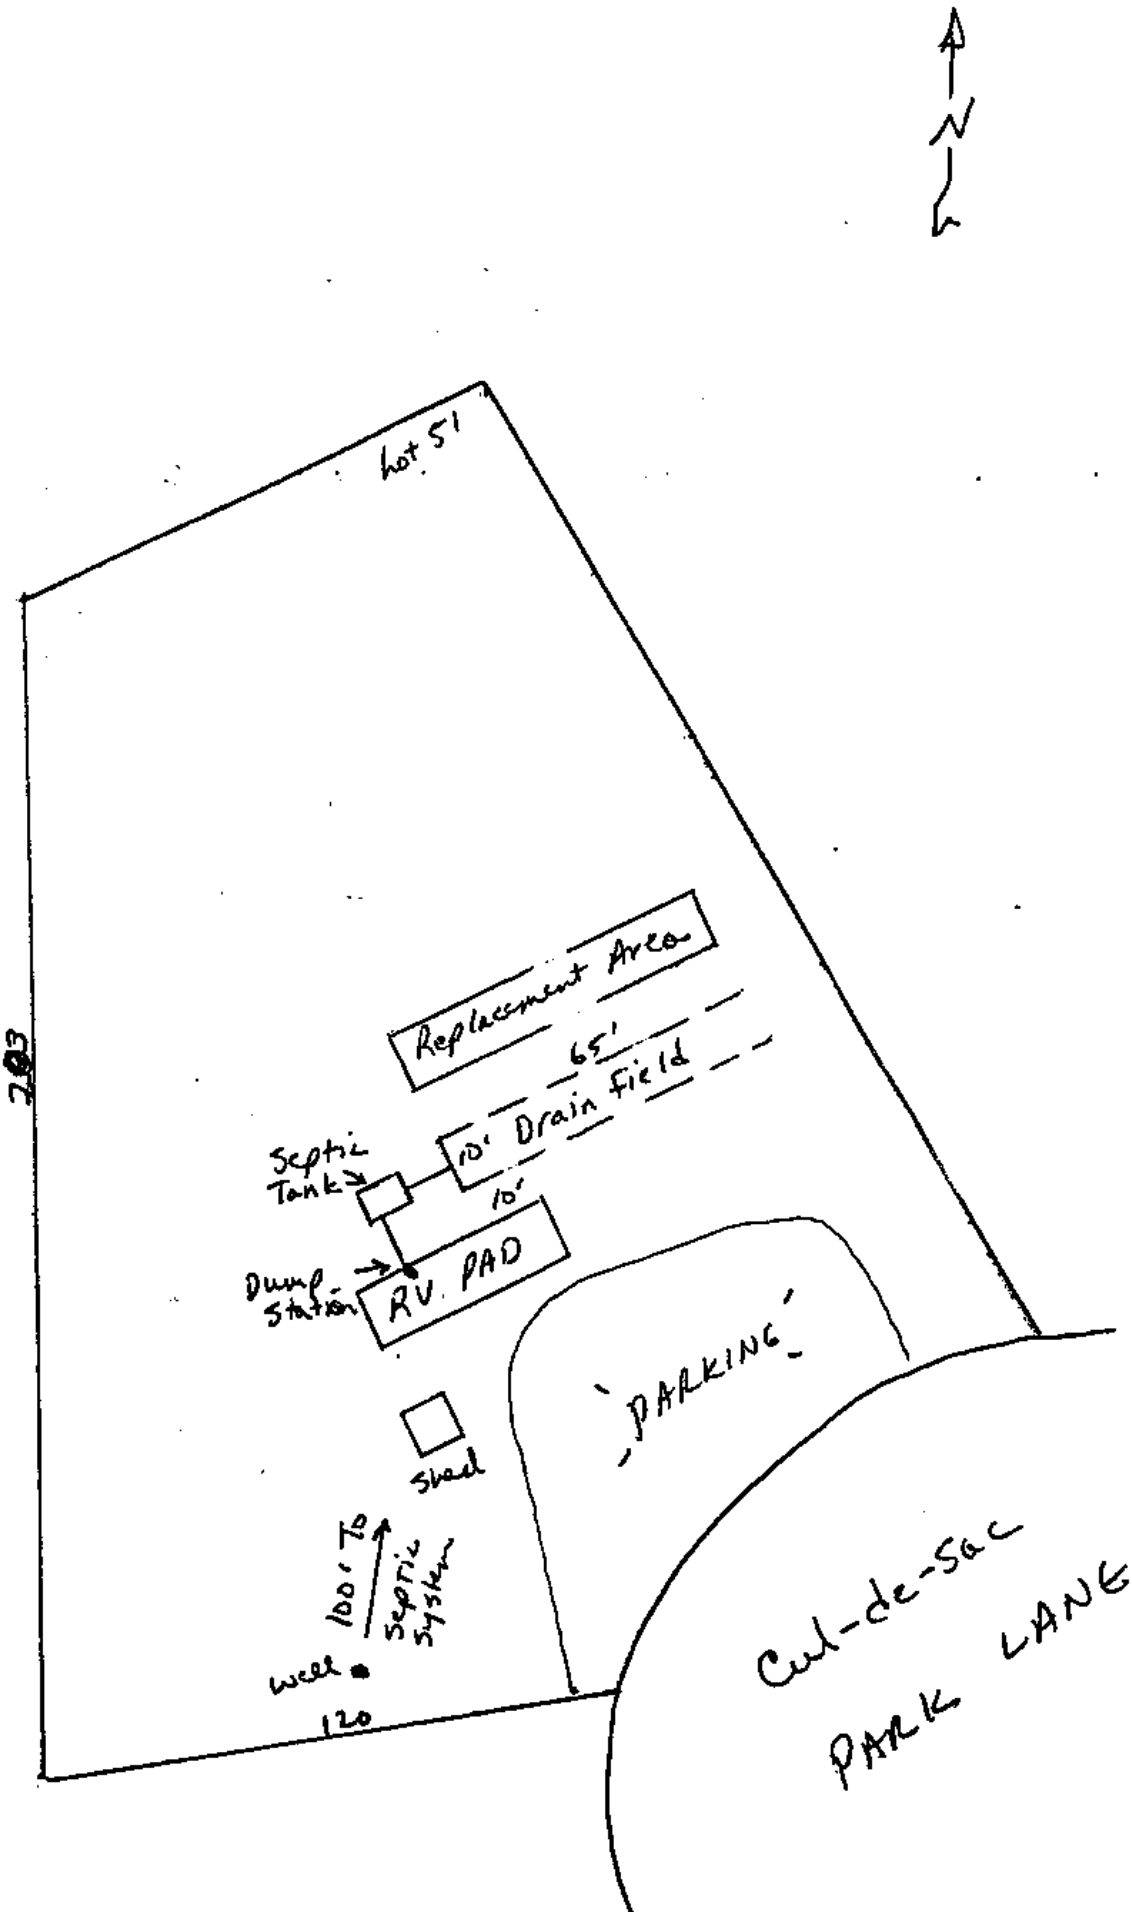
Issued By: Johnny Peterson, RS

Closure Statement:

I, Michael B Walker, have inspected this system and found it to be in compliance with the conditions of the permit, and the Lincoln County Wastewater Treatment and Disposal Regulation.

Signed: Michael B Walker *Date:* 28 June 1994

Title: Installer


N
Lot 51
203
Replacement Area
65'
10' Drain Field
Septic Tank
10'
RV PAD
Dump Station
PARKING
shed
100' To Septic System
well
120
Cul-de-Sac
PARK LANE