Lucinda Dutcher
Page 1 Return

LINCOLN COUNTY
DEPARTMENT OF ENVIRONMENTAL HEALTH
WASTEWATER TREATMENT AND DISPOSAL SYSTEM PERMIT

Issue Date: 10/29/02 Expiration Date: 10/30/03

Property Owner: John McCrorie c/o: Timberline Ready Mix

Address: [redacted]

Telephone: (Home) (Work) [redacted]

Installer: Timberline Ready Mix License No. 78

_XX_ New Installation ____ Existing System

____ Repair ____ Replacement ____ Extension ____ Other

Describe:

Parcel Description:

Legal: N-1/2 NW-1/4 NW-1/4 S34 & S-1/2 SE-1/4 SW-1/4 S27 T35 R27

Address or Location: Pinkham Creek Road

Approved Design Criteria:

Bedrooms 3 Septic Tank Size: 1000 gallons Drainfield Size: 400 Linear Feet

Special Instructions: INSTALL SYSTEM ACCORDING TO LAYOUT AND LINCOLN COUNTY WASTEWATER REGULATION #3. ANY DEVIATIONS FROM APPROVED PLAN MUST BE AUTHORIZED BY THE DEPARTMENT.

Issued By: Kendra J. Lind, R.S.


Closure Statement:

I, Barbara Rinkema *, have inspected this system and found it to be in compliance with the conditions of the permit, and the Lincoln County Wastewater Treatment and Disposal Regulation.*

Signed: Barbara Rinkema *Date:* 11-1-02

Title: Inspector

LOT LAYOUT

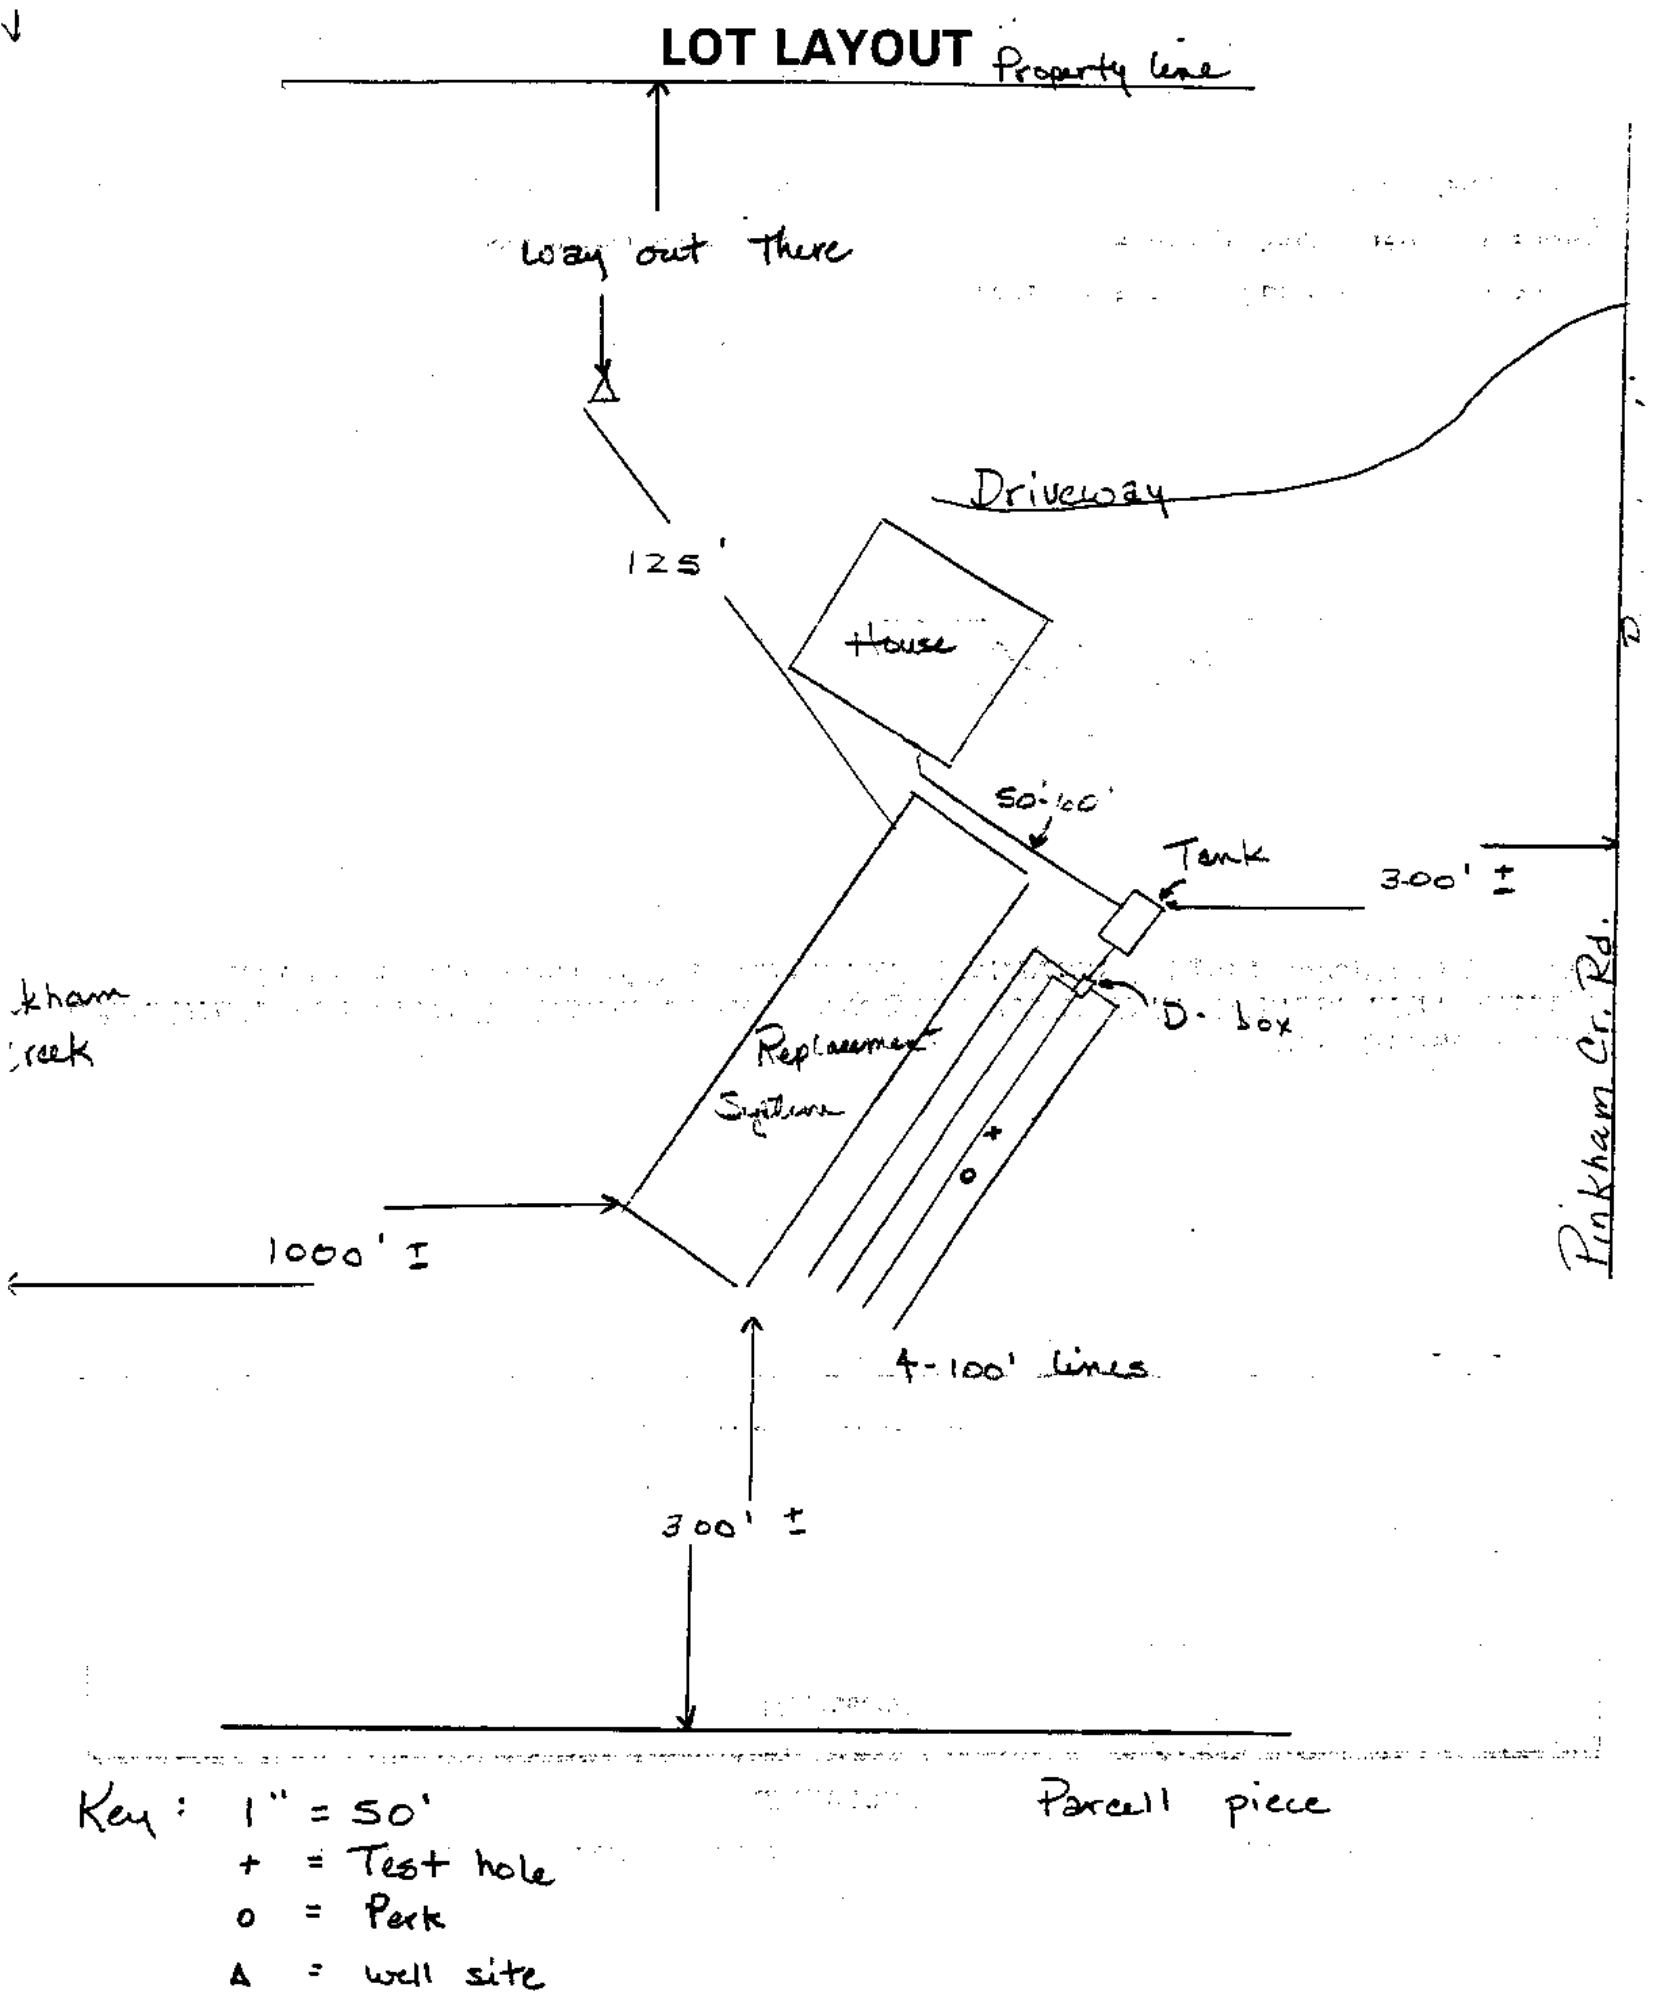

Key: 1" = 50'

\+ = Test hole

o = Perk

Δ = well site