Issue Date: 11/13/01 Expiration Date: 11/14/02

Property Owner: Danny Miller c/o:

Address: 23651 N. 40 Ave. Glendale, AZ 85310

Telephone: (Home) 623-780-1913 (Work)

Installer: John Chupp . License No. 87

__XX__ New Installation _____ Existing System

_____ Repair _____ Replacement _____ Extension _____ Other

Describe:

Parcel Description:

Legal: SW 1/4 S3 T37 R27

Address or Location: Lot 20 in Gateway Village Unit #5

Approved Design Criteria:

Bedrooms 3 Septic Tank Size: 1000 gallons Drainfield Size: 200 Linear Feet

Special Instructions: INSTALL SYSTEM ACCORDING TO LAYOUT AND LINCOLN COUNTY WASTEWATER REGULATION #3. ANY DEVIATIONS FROM APPROVED PLAN MUST BE AUTHORIZED BY THE DEPARTMENT.

Issued By: *Kendra J. Lind, R.S.*


Closure Statement:

I, John Chupp *have inspected this system and found it to be in compliance with the conditions of the permit, and the Lincoln County Wastewater Treatment and Disposal Regulation.*

Signed: John Chupp *Date:* 12-3-01

Title: _____

LOT LAYOUT
DANNY MILLER
LOT #20
GATEWAY VILLAGE
UNIT #5

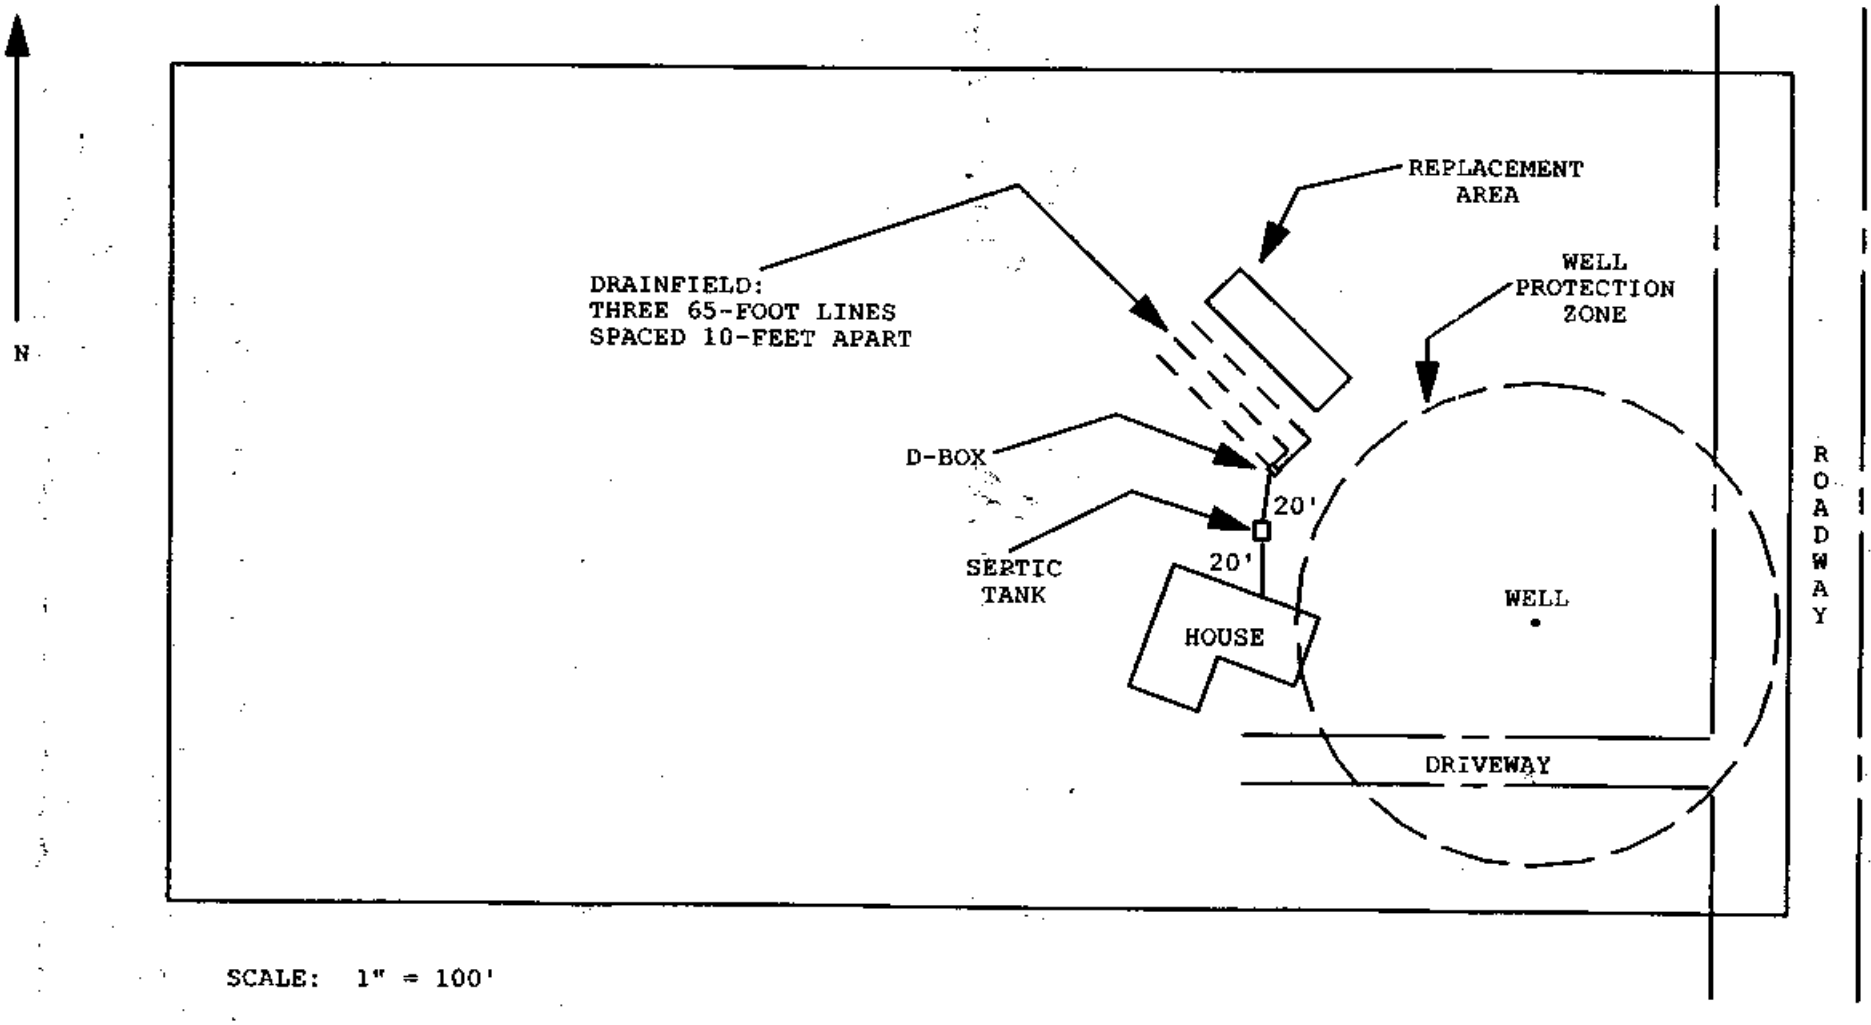

SCALE: 1" = 100'