PERMIT

Issue Date: 04/20/94 Permit No. _____

Property Owner: James Stokes c/o: _____

Address: [redacted]

Telephone: (Home) [redacted] (Work) _____

Installer: Koocanusa Plumbing License No. 8

XX New Installation _____ Existing System

_____ Repair _____ Replacement _____ Extension _____ Other

Describe: _____

Parcel Description:

Legal: S16 T34 R25 Tracts 1C & 2C

Address or Location: Dickey Lake Subdivision

Approved Design Criteria:

Septic Tank Size: 1,000 gallons Drainfield Size: 255 lineal feet

Special Instructions: Install system according to Lot Layout and Lincoln County Wastewater Regulation No. 3.

Approved Site plan (Lot Layout) Attached

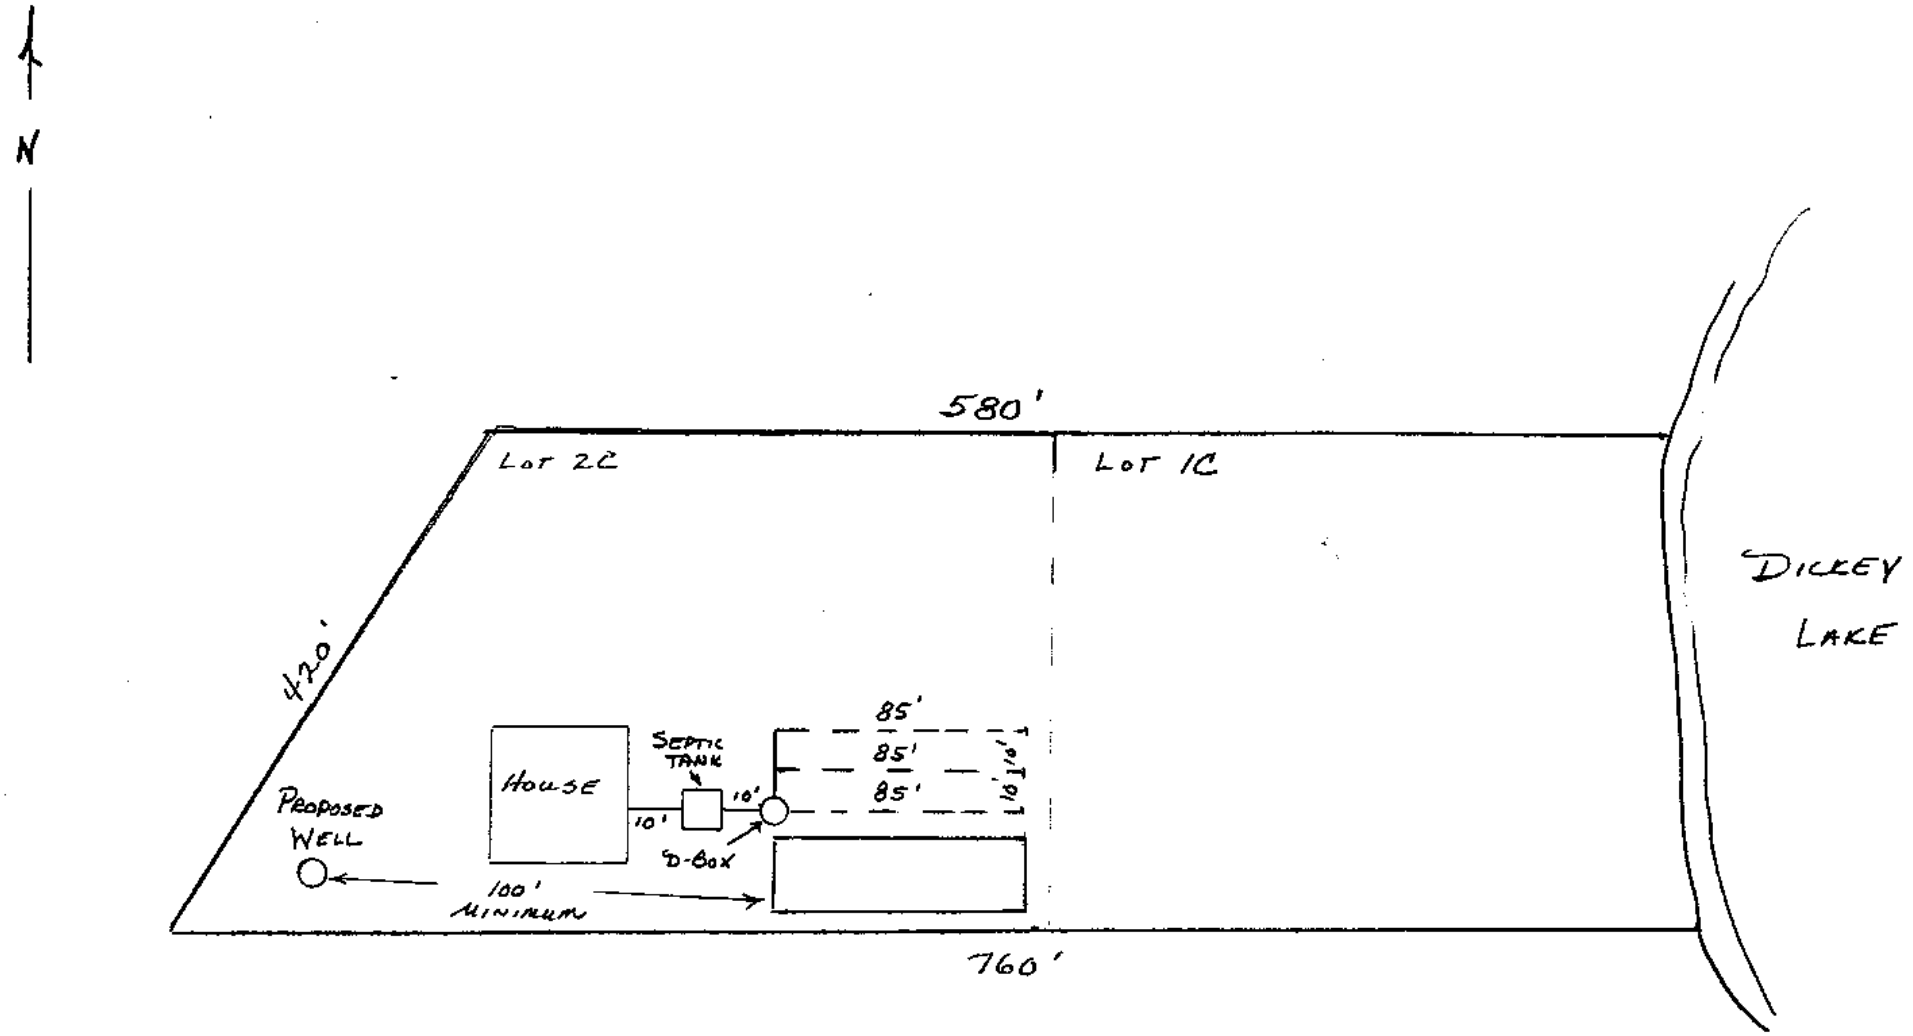
Issued By: [signature], RS

Closure Statement:

I, Michael B Nelson, have inspected this system and found it to be in compliance with the conditions of the permit, and the Lincoln County Wastewater Treatment and Disposal Regulation.

Signed: [signature] Date: 26 June 94

Title: Installer


N
580'
Lot 2C
Lot 1C
DICKEY
LAKE
420'
85'
85'
85'
10'
10'
HOUSE
SEPTIC TANK
10'
10'
D-BOX
PROPOSED WELL
100' MINIMUM
760'