PERMIT

Issue Date: 3-24-93 Permit No. _____

Property Owner: GLEN GARY THOM c/o: _____

Address: RT 1 YAAK TROY 59935

Telephone: (Home) [redacted] (Work) _____

Installer: ~~Floyd Cole~~ Tony Brown License No. 55

_____ New Installation X Existing System

_____ Repair X Replacement _____ Extension _____ Other

Describe: FILL IN CESS POOLS

Parcel Description:

Legal: NW¼ Sec9 T34 R33 Sylvinite

Address or Location: Golden Nugget Bar - Rental Cabins & House

Approved Design Criteria:

Septic Tank Size: 1000 gallons Drainfield Size: ~~200~~ 300 lineal feet

Special Instructions: Construct System as per lot layout and County regulation

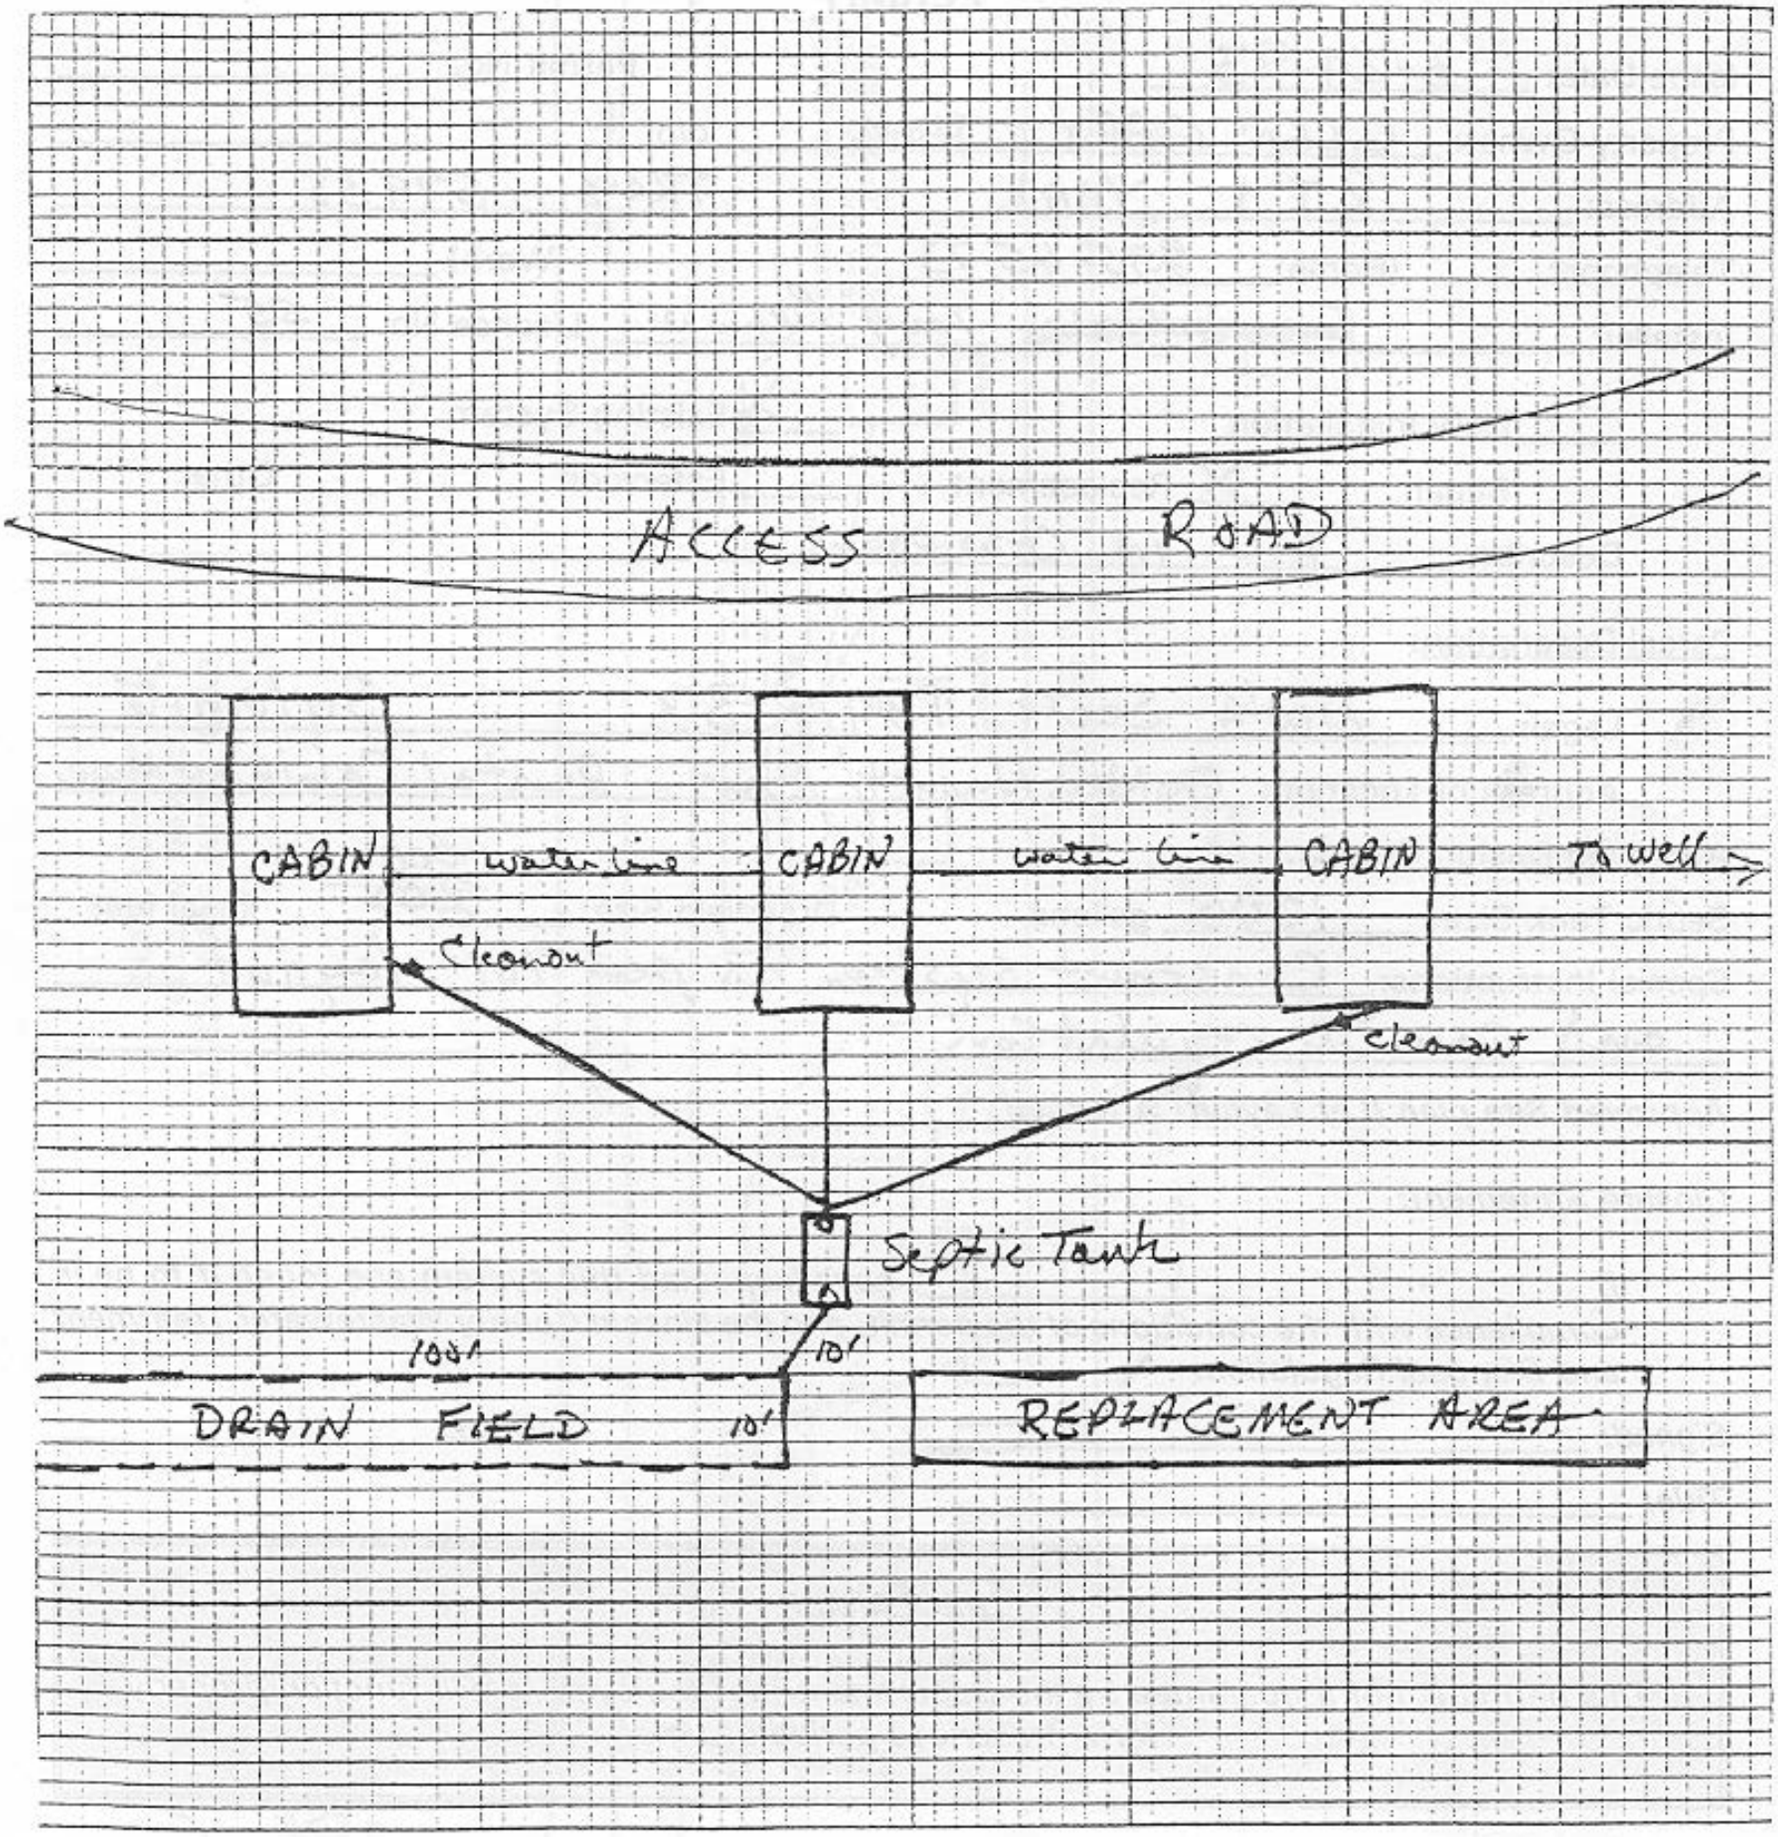
Approved Site plan (Lot Layout) Attached

Closure Statement:

I, _____, have inspected this system and found it to be in compliance with the conditions of the permit, and the Lincoln County Wastewater Treatment and Disposal Regulation.

Signed: _____ *Date:* _____

Title: _____


ACCESS ROAD
CABIN
water line
CABIN
water line
CABIN
To well
Cleanout
Cleanout
Septic Tank
100'
10'
DRAIN FIELD
10'
REPLACEMENT AREA