LINCOLN COUNTY
DEPARTMENT OF ENVIRONMENTAL HEALTH
WASTEWATER TREATMENT AND DISPOSAL SYSTEM PERMIT

Issue Date: 9/5/2019 Expiration Date: 9/5/2020

Property Owner: Janice Tomcho c/o: Tom Cole

Address:

Telephone: (Home) [redacted] (Work)

Installer: Tom Cole License No. 1

___ New Installation ___xx__ Existing System

____ Repair ___xx__ Replacement ____ Extension ____ Other

Describe: Installing new two ring drywell to replace failed drywell and new septic tank.

Parcel Description:

Legal: S9 T30 R31

Address or Location: Leo Osborn Tracts Lot 7

Geo/Assessors code: 0000009564

Approved Design Criteria:

Bedrooms 2 Septic Tank Size: 1000 gallons Drainfield Size: 2 ring Drywell

SYSTEM MUST INCLUDE INSTALLATION OF EFFLUENT FILTER AT SEPTIC TANK OUTLET !!

Special Instructions: INSTALL SYSTEM ACCORDING TO LAYOUT, DEQ-4 AND LINCOLN COUNTY WASTEWATER REGULATION #3. ANY DEVIATIONS FROM APPROVED PLAN MUST BE AUTHORIZED BY THE DEPARTMENT.

Issued By: Jake Mertes, R.S.

Closure Statement:

I, _____, have inspected this system and found it to be in compliance with the conditions of the permit, and the Lincoln County Wastewater Treatment and Disposal Regulation.

Signed: _____ *Date:* _____

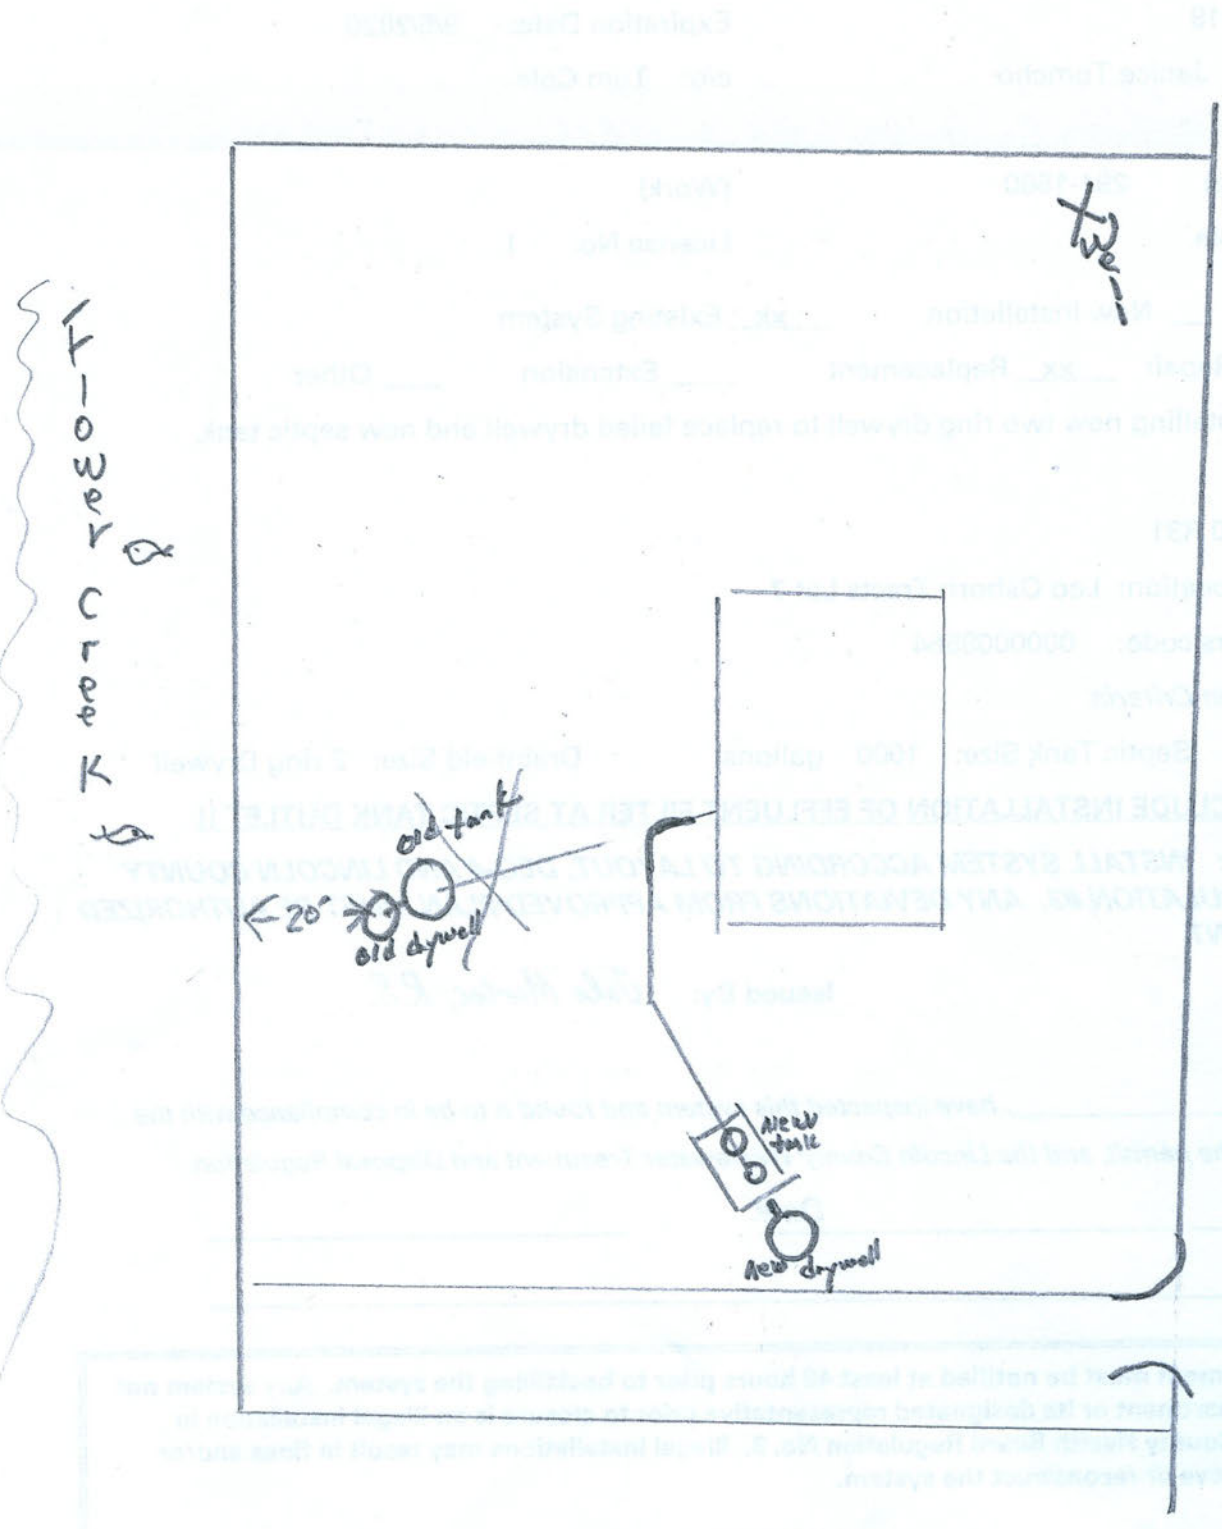
Title: _____

NOTICE: The Department must be notified at least 48 hours prior to backfilling the system. Any system not inspected by the Department or its designated representative prior to closure is an illegal installation in violation of Lincoln County Health Board Regulation No. 3. Illegal installations may result in fines and/or requirements to remove or reconstruct the system.

406-283-2442

DISCLAIMER

This permit is not a guarantee by the Department that the system will function properly


Flower Creek
Cedar St ext
old tank
old drywell
20'
new tank
new drywell