LINCOLN COUNTY
DEPARTMENT OF ENVIRONMENTAL HEALTH
WASTEWATER TREATMENT AND DISPOSAL SYSTEM PERMIT

Issue Date: 8/27/2018 Expiration Date: 8/27/2019

Property Owner: Doug Bedard c/o: Koocanusa Excavating

Address: [redacted]

Telephone: (Home) [redacted] (Work)

Installer: Koocanusa Excavating License No. 135

__xx__ Direct Connection ____ Grinder Pump Connection _____ Lift Tank Connection

Describe: Sewer line connection to sewer main for approved connection to Rexford.

Parcel Description:

Legal: S11 T36 R28

Address or Location: Mariner's Haven PH 1 Lot 38 *0000055977*

Approved Design Criteria:

This lot is approved for 3 Bedrooms. This structural size may not be exceeded and wastewater flows are prohibited from exceeding 250 gallons per day. Any proposed increase in wastewater flows must be reviewed by and receive the approval of the HOA Review Board and the Montana DEQ Subdivision Section. Any activity that increases wastewater flows without prior review and approval is in violation of the conditions of approval and subject to enforcement action.

Special Instructions: INSTALL DIRECT SEWERLINE CONNECTION TO THE SEWER MAIN LINE FOR Rexford Municipal Wastewater. ACCORDING TO THE LOT LAYOUT AND DEQ APPROVAL STATEMENT E.Q. 14-1956 and EQ# 15-1498. ANY DEVIATIONS FROM APPROVED PLAN MUST HAVE PRIOR AUTHORIZATION FROM THE Mariner's Haven ENVIRONMENTAL REVIEW BOARD, DEQ AND THE DEPARTMENT.

Issued By: *Jake T. Mertes*

Closure Statement:

I, BUCK SCHERMERHORN *have inspected this system and found it to be in compliance with the conditions of the permit and the DEQ Approval Statement requirements.*

Signed: [signature] *Date:* 9-13-18


Title: PRESIDENT

NOTICE: The Department must be notified at least 48 hours prior to installation of the connection. Any connection installation not inspected by the Department or its designated representative is considered an illegal connection and may be subject to fines and/or requirements to remove or reconstruct the connection.

406-283-2442

DISCLAIMER

This permit is not a guarantee by the Department that this connection will function properly for a prescribed period of time.

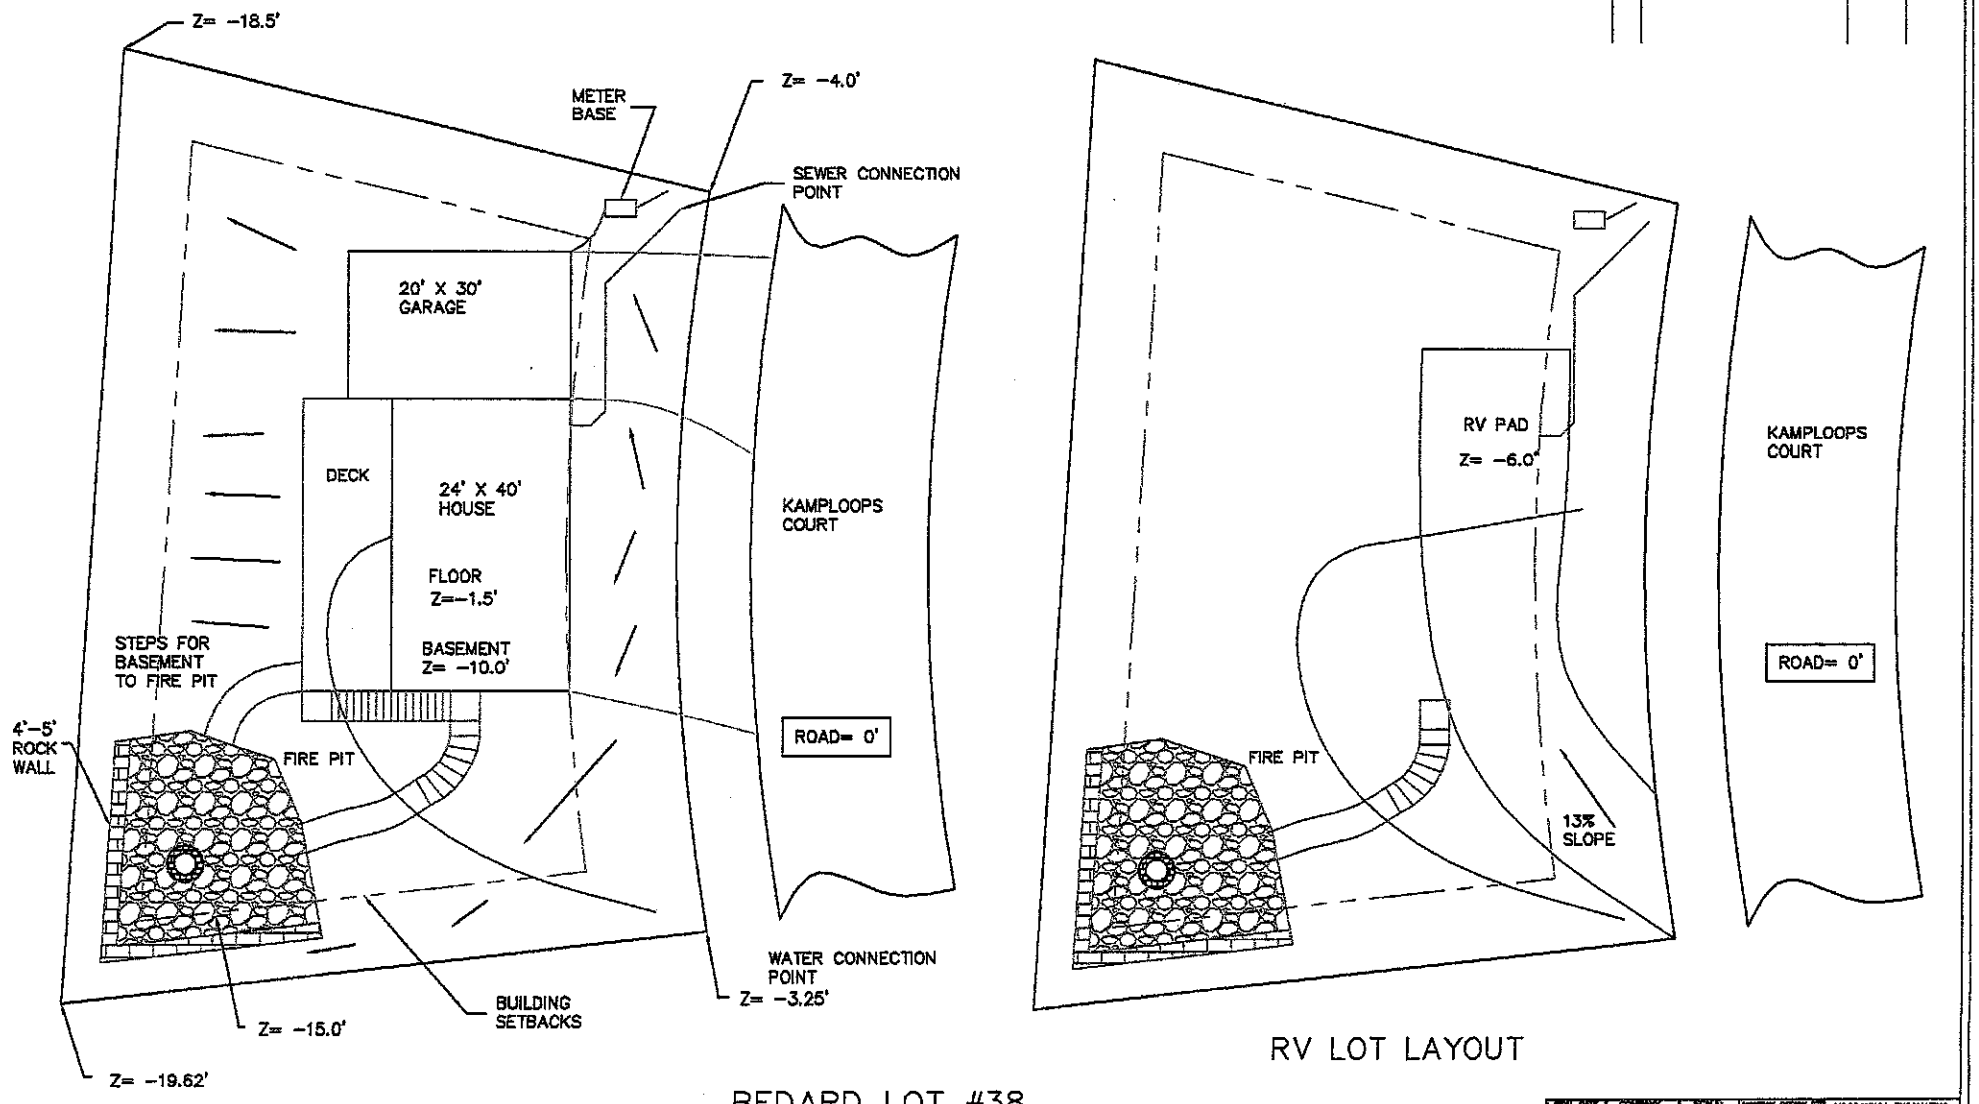

BEDARD LOT #38

RV LOT LAYOUT

REV	DESCRIPTION	BY/DATE	APPD/DATE

COMPANY	KEI	SCALE	1/16 = 1'-0"
DRAWN		DATE	10-1-17
VERIFIED			
PLOT FILE		WEIGHT	
FILE	PHIL-0001		

KOOCANUSA EXCAVATING
BEDARD PROJECT
LOT 38B LAYOUT
DRAWING NO. 9/18/17
D. BEDARD 10/01/18
JOB NO. 06317-001
SHEET NO. 1

THIS DRAWING IS SUBMITTED BY KEI (2018) CONTRACT AND SHALL REMAIN THE PROPERTY OF KEI. CONTRACT AND SHALL BE RETURNED UPON REQUEST. IT SHALL NOT BE LOANED, COPIED OR USED IN WHOLE OR IN PART FOR ANY PURPOSE WITHOUT THE WRITTEN CONSENT OF KEI.