LINCOLN COUNTY
DEPARTMENT OF ENVIRONMENTAL HEALTH
WASTEWATER TREATMENT AND DISPOSAL SYSTEM PERMIT

Issue Date: 1/31/2019 Expiration Date: 07/27/2021(Re Issue)

Property Owner: Matthew Cuffe c/o:

Address: [redacted]

Telephone: (Home) (Work)

Installer: License No.

__xx__ New Installation ____ Existing System

____ Repair ____ Replacement ____ Extension ____ Other

Describe: Three 95' laterals using drain rock and perf pipe.

Parcel Description:

Legal: S35 T31 R31

Address or Location: Kootenai View Estates Lot 2

Geo/Assessors code: 0000014142

Approved Design Criteria:

Bedrooms 3 Septic Tank Size: 1000 gallons Drainfield Size: 285 Linear Feet

SYSTEM MUST INCLUDE INSTALLATION OF EFFLUENT FILTER AT SEPTIC TANK OUTLET !!

Special Instructions: INSTALL SYSTEM ACCORDING TO LAYOUT, DEQ-4 AND LINCOLN COUNTY WASTEWATER REGULATION #3. ANY DEVIATIONS FROM APPROVED PLAN MUST BE AUTHORIZED BY THE DEPARTMENT.

Issued By: Jake Mertes, R.S.

Closure Statement:

I, _____, have inspected this system and found it to be in compliance with the conditions of the permit, and the Lincoln County Wastewater Treatment and Disposal Regulation.

Signed: _____ *Date:* _____

Title: _____

NOTICE: The Department must be notified at least 48 hours prior to backfilling the system. Any system not inspected by the Department or its designated representative prior to closure is an illegal installation in violation of Lincoln County Health Board Regulation No. 3. Illegal installations may result in fines and/or requirements to remove or reconstruct the system.

406-283-2442

DISCLAIMER


This permit is not a guarantee by the Department that the system will function properly for a prescribed period of time.

Kootenai View Estates
Lincoln County

RECEIVED
AUG 03 1993
MONT. DEPT. OF HEALTH & ENV. SCIENCES
WATER QUALITY BUREAU

Montana Department of Health
and Environmental Sciences

APPROVED
Initials [illegible] Date 3 May 93

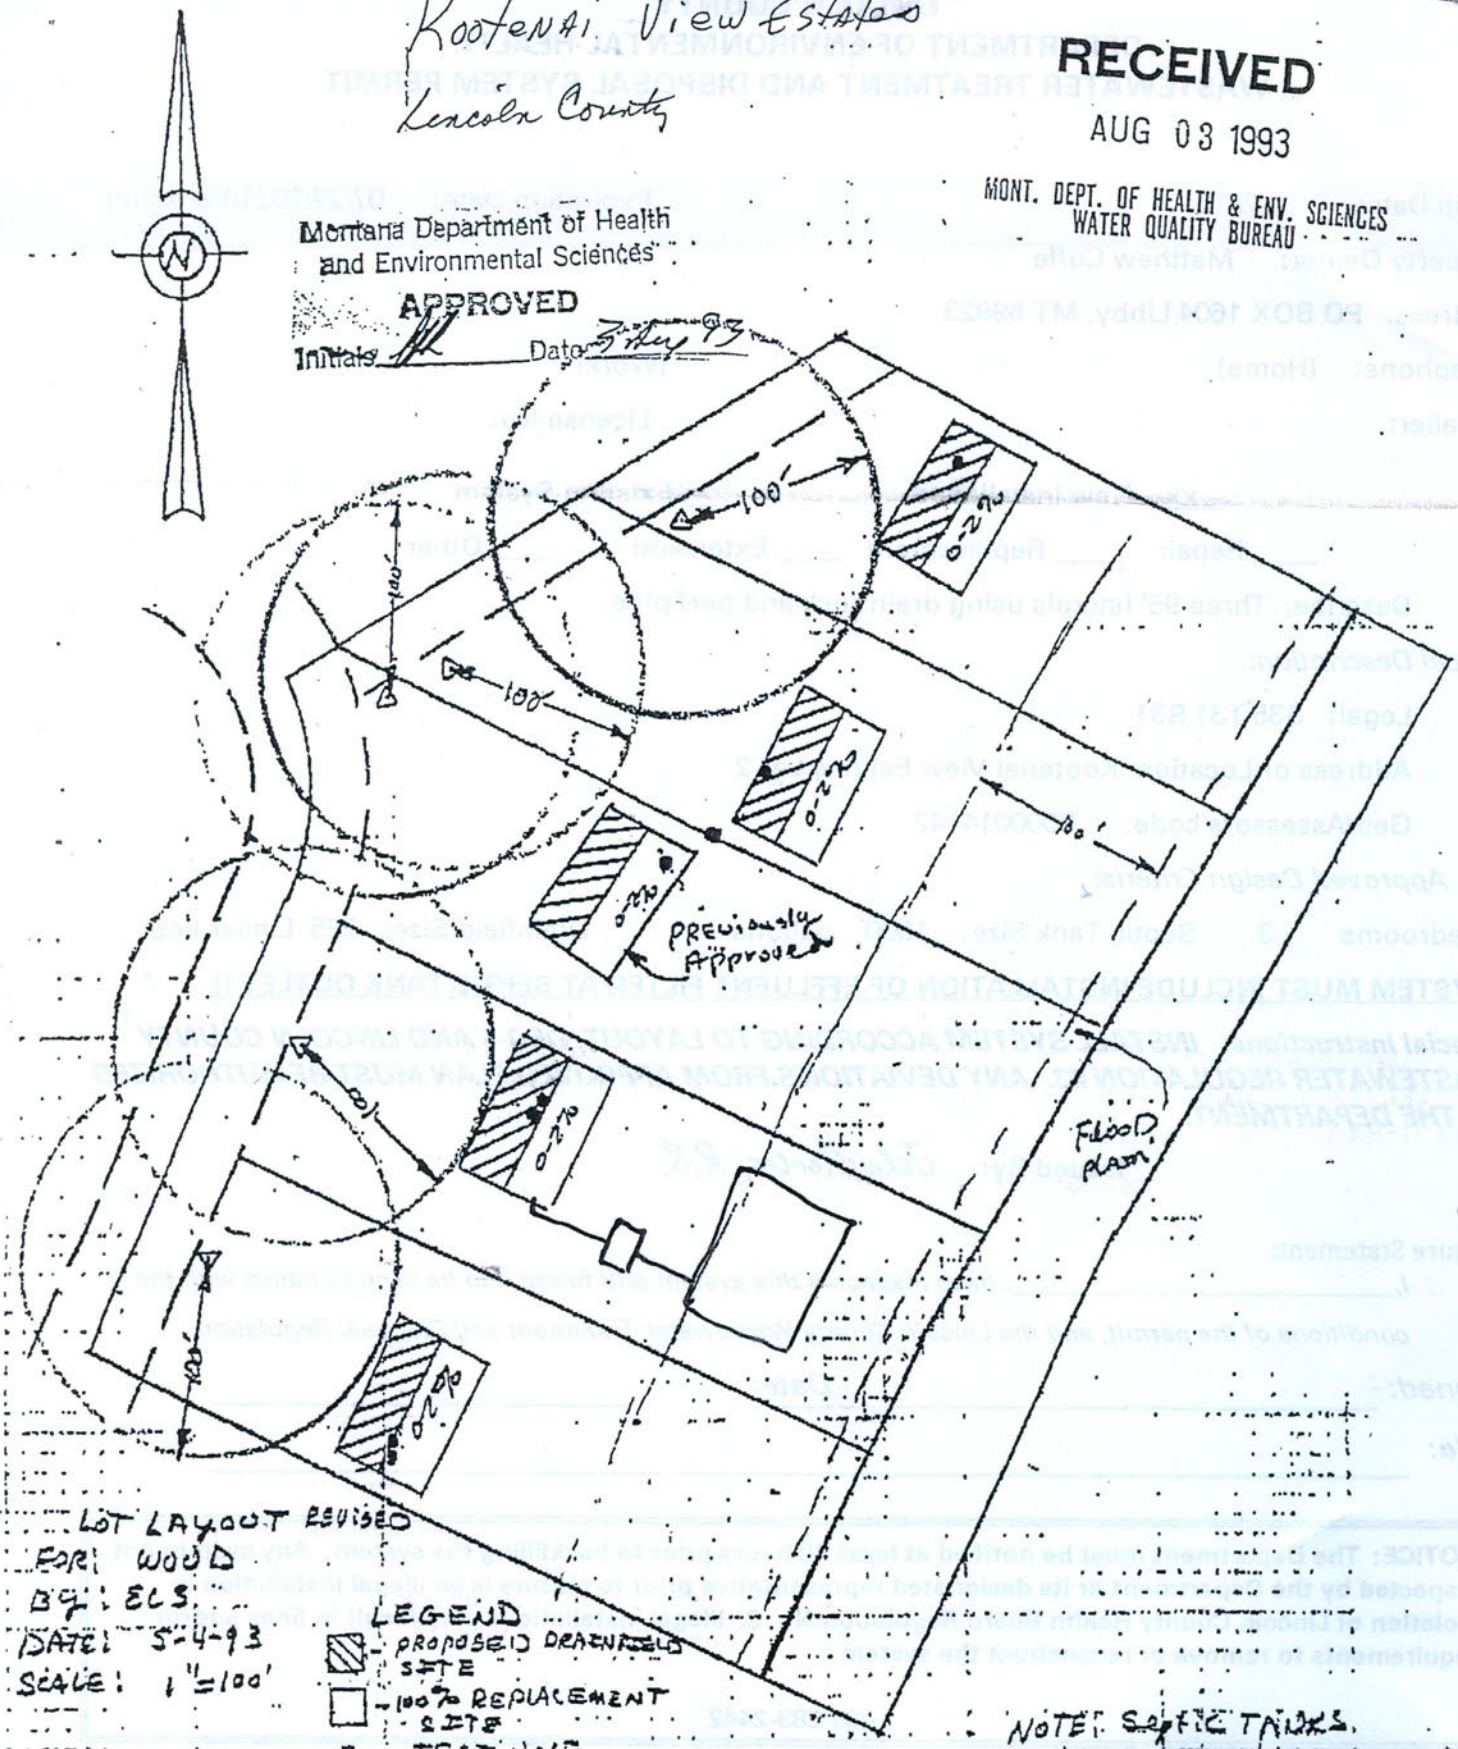

LOT LAYOUT REVISED
FOR WOOD
BY: ELS
DATE: 5-4-93
SCALE: 1"=100'

LEGEND
- PROPOSED DRAINFIELD SITE
- 100% REPLACEMENT SITE
- TEST HOLE
- PERC TEST
- WELL SITE

NOTE: SEPTIC TANKS MUST BE A MINIMUM 50' FROM FLOOD PLAIN. DRAINFIELDS MUST BE 100' FROM FLOOD PLAIN