LINCOLN COUNTY HEALTH DEPARTMENT
ENVIRONMENTAL HEALTH
WASTEWATER TREATMENT AND DISPOSAL SYSTEM PERMIT

Issue Date: 09/02/2025 Expiration Date: 09/01/2026 Permit#25-9235

Property Owner: Douglas Dutton

Mailing Address: [redacted]

Installer: Tom Cole License #: 1

Approved Work: (Check One) ☒ New Installation ☐ Existing System

☐ Replace Drainfield ☐ Replace Tank ☐ Extension

Describe: Installation of new gravity system for 1 Bedroom House.

Legal: DUTTON ACRES, S36, T30 N, R31 W, LOT 1, ACRES 4.09, PM 7258

Property Address: 162 Honeysuckle Ln., Libby, MT 59923 Assessment Code: 9235

DEQ COSA: E.Q.# 22-1795 COS 1638 Tract A Lifting Date: 11/25/22

Approved Design Criteria: Installation of new gravity system for 1 Bedroom House with 2 Laterals @ 50' with reduction for chambers.

# of Bedrooms: 1 Septic Tank Size: 1000 Trench Width: 24"

# of Laterals: 2 Length of Laterals: 50' Trench Depth: 24"-36"

SYSTEM MUST INCLUDE INSTALLATION OF EFFLUENT FILTER AT SEPTIC TANK OUTLET!!

Special Instructions: Install system according to the lot layout, the Lincoln County Wastewater Treatment and Disposal Regulation, Circular DEQ-4, and COSA(If Applies). Reduction given for chambers. It is the installer's responsibility to ensure that all required horizontal setbacks are met. CHANGES MUST BE PRE-AUTHORIZED BY THE DEPARTMENT.

Issued By: *Robin Blumberg, RS*

NOTICE: The Department must be notified at least 3 business days (72 hours) prior to backfilling the system. Call 406-283-2442. Any system not inspected by the Department or its designated representative prior to closure is an illegal installation in violation of Lincoln County Health Board Regulation Ch. 3. Illegal installations may result in fines and/or requirements to remove or reconstruct the system.

Closure Statement:

This system is in compliance with the approved design criteria and Lincoln County's Wastewater Treatment and Disposal Regulation.

Signed: Robin Blumberg *Date:* 9/18/25

This permit is not finalized until the system is inspected and the closure statement is signed.

This permit is not a guarantee that the system will function properly for a prescribed period of time.

Assessment Code _____

LINCOLN COUNTY MONTANA

LOT LAYOUT: E.Q. #22-1795

DUTTON ACRES

PARCEL A OF C.O.S. NO. 1638

In the SE1/4 NW1/4 of Section 36, Twp. 30 N., R. 31 W., P.M.M.

For: Douglas B. Dutton Date: September 2022


APPROVED
Montana Department of
Environmental Quality
Reviewer Date 11/25/22

LEGEND


- PERCOLATION SITE
- SOILS PROFILE SITE
- PROPOSED BUILDING SITE
- EXISTING WELLS
- SLOPE
- SEPTIC SITE 3-100' TRENCHES 10' APART
- REPLACEMENT SITE 3-100' TRENCHES 10' APART
- PROPOSED WATER LINE
- PROPOSED SEPTIC LINE

LOT LAYOUT NOTES:
Proposed building sites are conceptual in nature. This Lot Layout in no way acts as a regulatory document for proposed building sites.


DETAIL OF DITCH ALONG DRIVEWAY

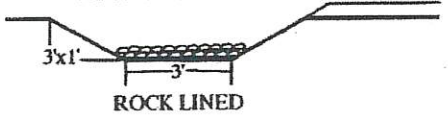


Graphic Scale:

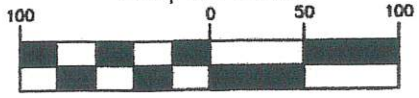

1 inch = 100 ft.

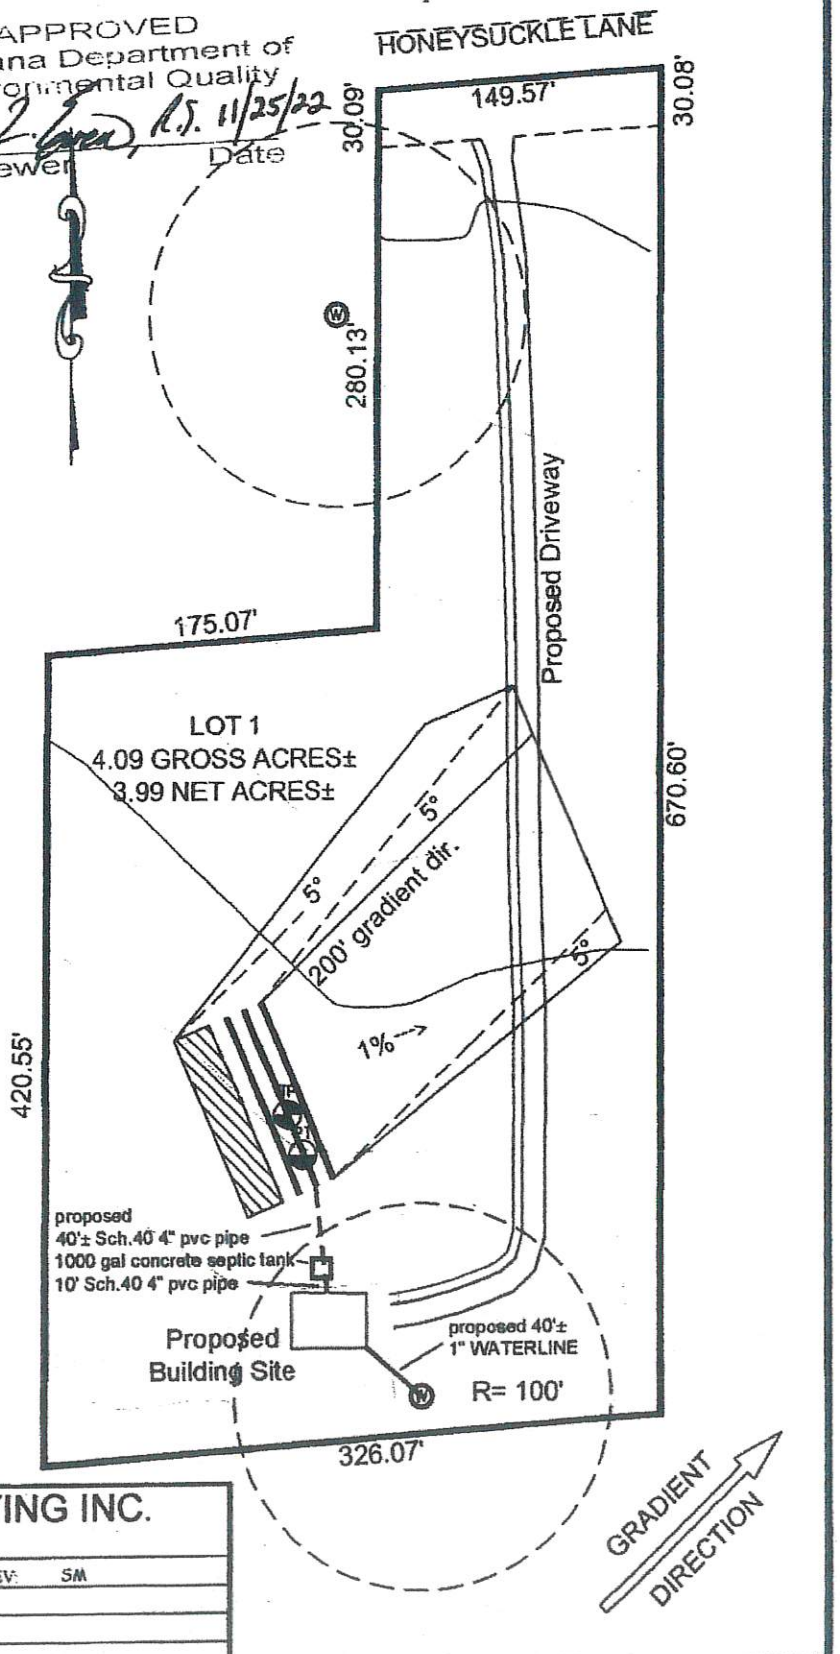

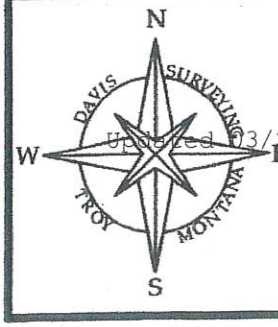

Updated 03/29/2023

DAVIS SURVEYING INC.
TROY, MONTANA

DATE: 9/22/22	REV: SM
DRAWN BY: MDM	
Land Projects 2020	
FILE: T30R31S36d.dwg	