LINCOLN COUNTY
DEPARTMENT OF ENVIRONMENTAL HEALTH
WASTEWATER TREATMENT AND DISPOSAL SYSTEM PERMIT

Issue Date: 2/5/2018 Expiration Date: 2/5/2019

Property Owner: FW Land Company, LLC c/o: Paul Waccholz

Address: [redacted]

Telephone: (Home) [redacted] (Work)

Installer: Earthworks License No. 164

__xx__ New Installation ____ Existing System

____ Repair ____ Replacement ____ Extension ____ Other

Describe: Three 85' laterals using gravelless chambers. Size reduced per 0.5 app rate.

Parcel Description:

Legal: S23 T37 R27

Address or Location: Velvet Grove #4 Lot 7

Geo/Assessors code:

Approved Design Criteria:

Bedrooms 3 Septic Tank Size: 1000 gallons Drainfield Size: 255 Linear Feet

SYSTEM MUST INCLUDE INSTALLATION OF EFFLUENT FILTER AT SEPTIC TANK OUTLET !!

Special Instructions: INSTALL SYSTEM ACCORDING TO LAYOUT, DEQ-4 AND LINCOLN COUNTY WASTEWATER REGULATION #3. ANY DEVIATIONS FROM APPROVED PLAN MUST BE AUTHORIZED BY THE DEPARTMENT.

Issued By: Jake Mertes, R.S.

Closure Statement:

I, Darwin Reid, *have inspected this system and found it to be in compliance with the conditions of the permit and the Lincoln County Wastewater Treatment and Disposal Regulation.*

Signed: [signature] *Date:* 7/11/18

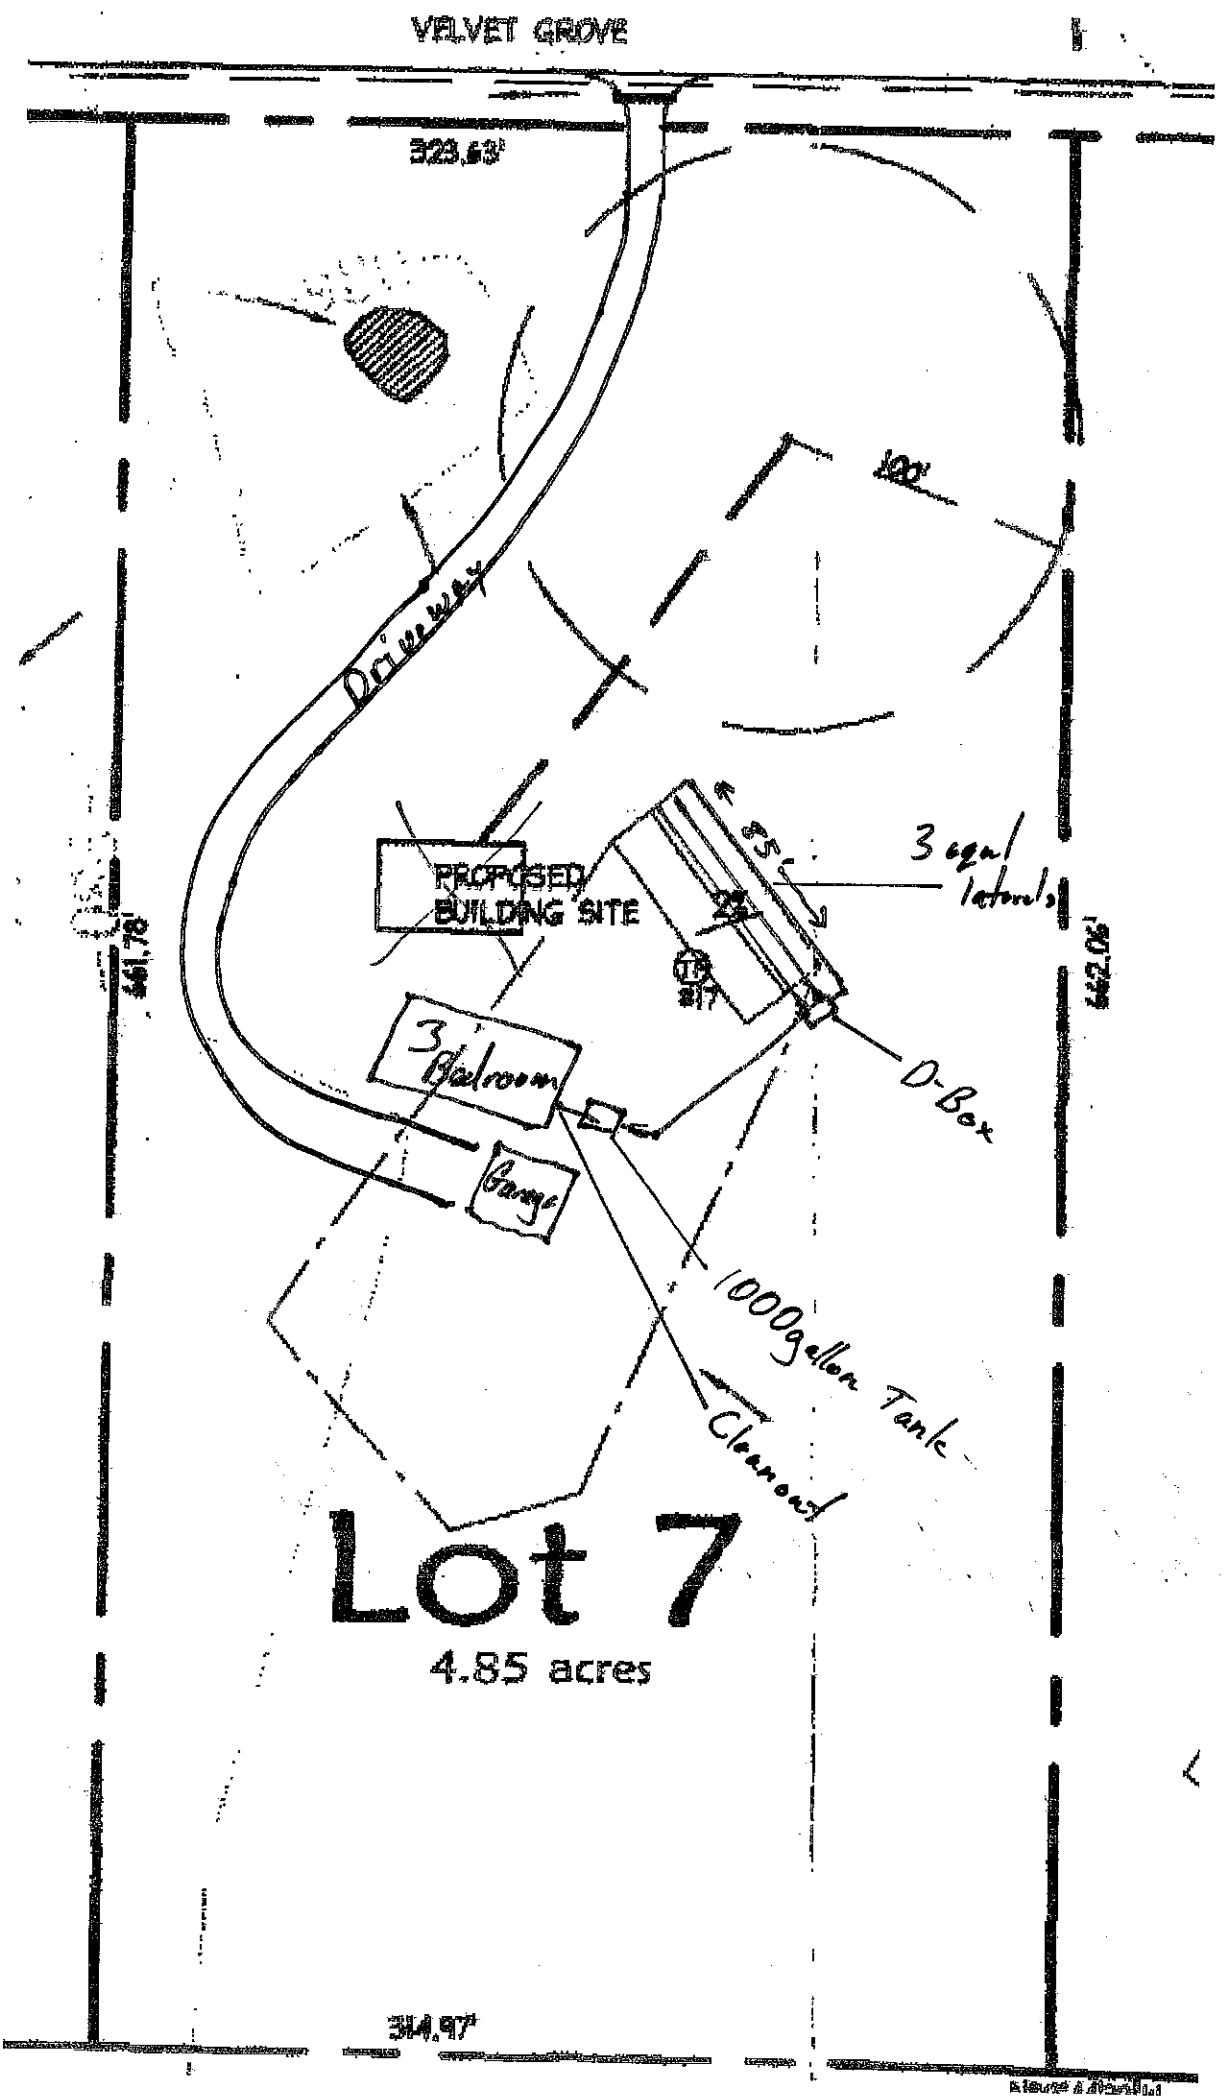
Title: Earth Works Owner #164

NOTICE: The Department must be notified at least 48 hours prior to backfilling the system. Any system not inspected by the Department or its designated representative prior to closure is an illegal installation in violation of Lincoln County Health Board Regulation No. 3. Illegal installations may result in fines and/or requirements to remove or reconstruct the system.

406-283-2442

DISCLAIMER

This permit is not a guarantee by the Department that the system will function properly for a prescribed period of time.


VELVET GROVE
323.63'
Driveway
100'
PROPOSED BUILDING SITE
95'
3 equal laterals
25'
3 Bedroom
Garage
D-Box
1000 gallon Tank
Cleanout
461.78'
442.06'
314.97'
Lot 7
4.85 acres