# LINCOLN COUNTY
# DEPARTMENT OF ENVIRONMENTAL HEALTH
# WASTEWATER TREATMENT AND DISPOSAL SYSTEM PERMIT

Issue Date: 4/6/2018 Expiration Date: 4/6/2019

Property Owner: Ahyoung & Brandon Huff c/o: Terry Oedewaldt

Address: [redacted]

Telephone: (Home) [redacted] (Work)

Installer: Terry Oedewaldt License No. 002

__xx__ New Installation ____ Existing System

____ Repair ____ Replacement ____ Extension ____ Other

Describe: Two 75' laterals using gravelless chambers. Size reduced per 0.8 app rate

*Parcel Description*:

Legal: S1 T29 R31

Address or Location: Libby Creek Estates Lot 5 234 Mustang Lane

Geo/Assessors code: 0000055017

*Approved Design Criteria*:

# Bedrooms 3 Septic Tank Size: 1000 gallons Drainfield Size: 150 Linear Feet

**SYSTEM MUST INCLUDE INSTALLATION OF EFFLUENT FILTER AT SEPTIC TANK OUTLET !!**

***Special Instructions: INSTALL SYSTEM ACCORDING TO LAYOUT, DEQ-4 AND LINCOLN COUNTY WASTEWATER REGULATION #3. ANY DEVIATIONS FROM APPROVED PLAN MUST BE AUTHORIZED BY THE DEPARTMENT.***

**Issued By:** Jake Mertes, R.S.

Closure Statement:

*I,* TERRY OEDEWALDT *, have inspected this system and found it to be in compliance with the conditions of the permit, and the Lincoln County Wastewater Treatment and Disposal Regulation.*

*Signed:* _____ *Date:* 10/10/2018

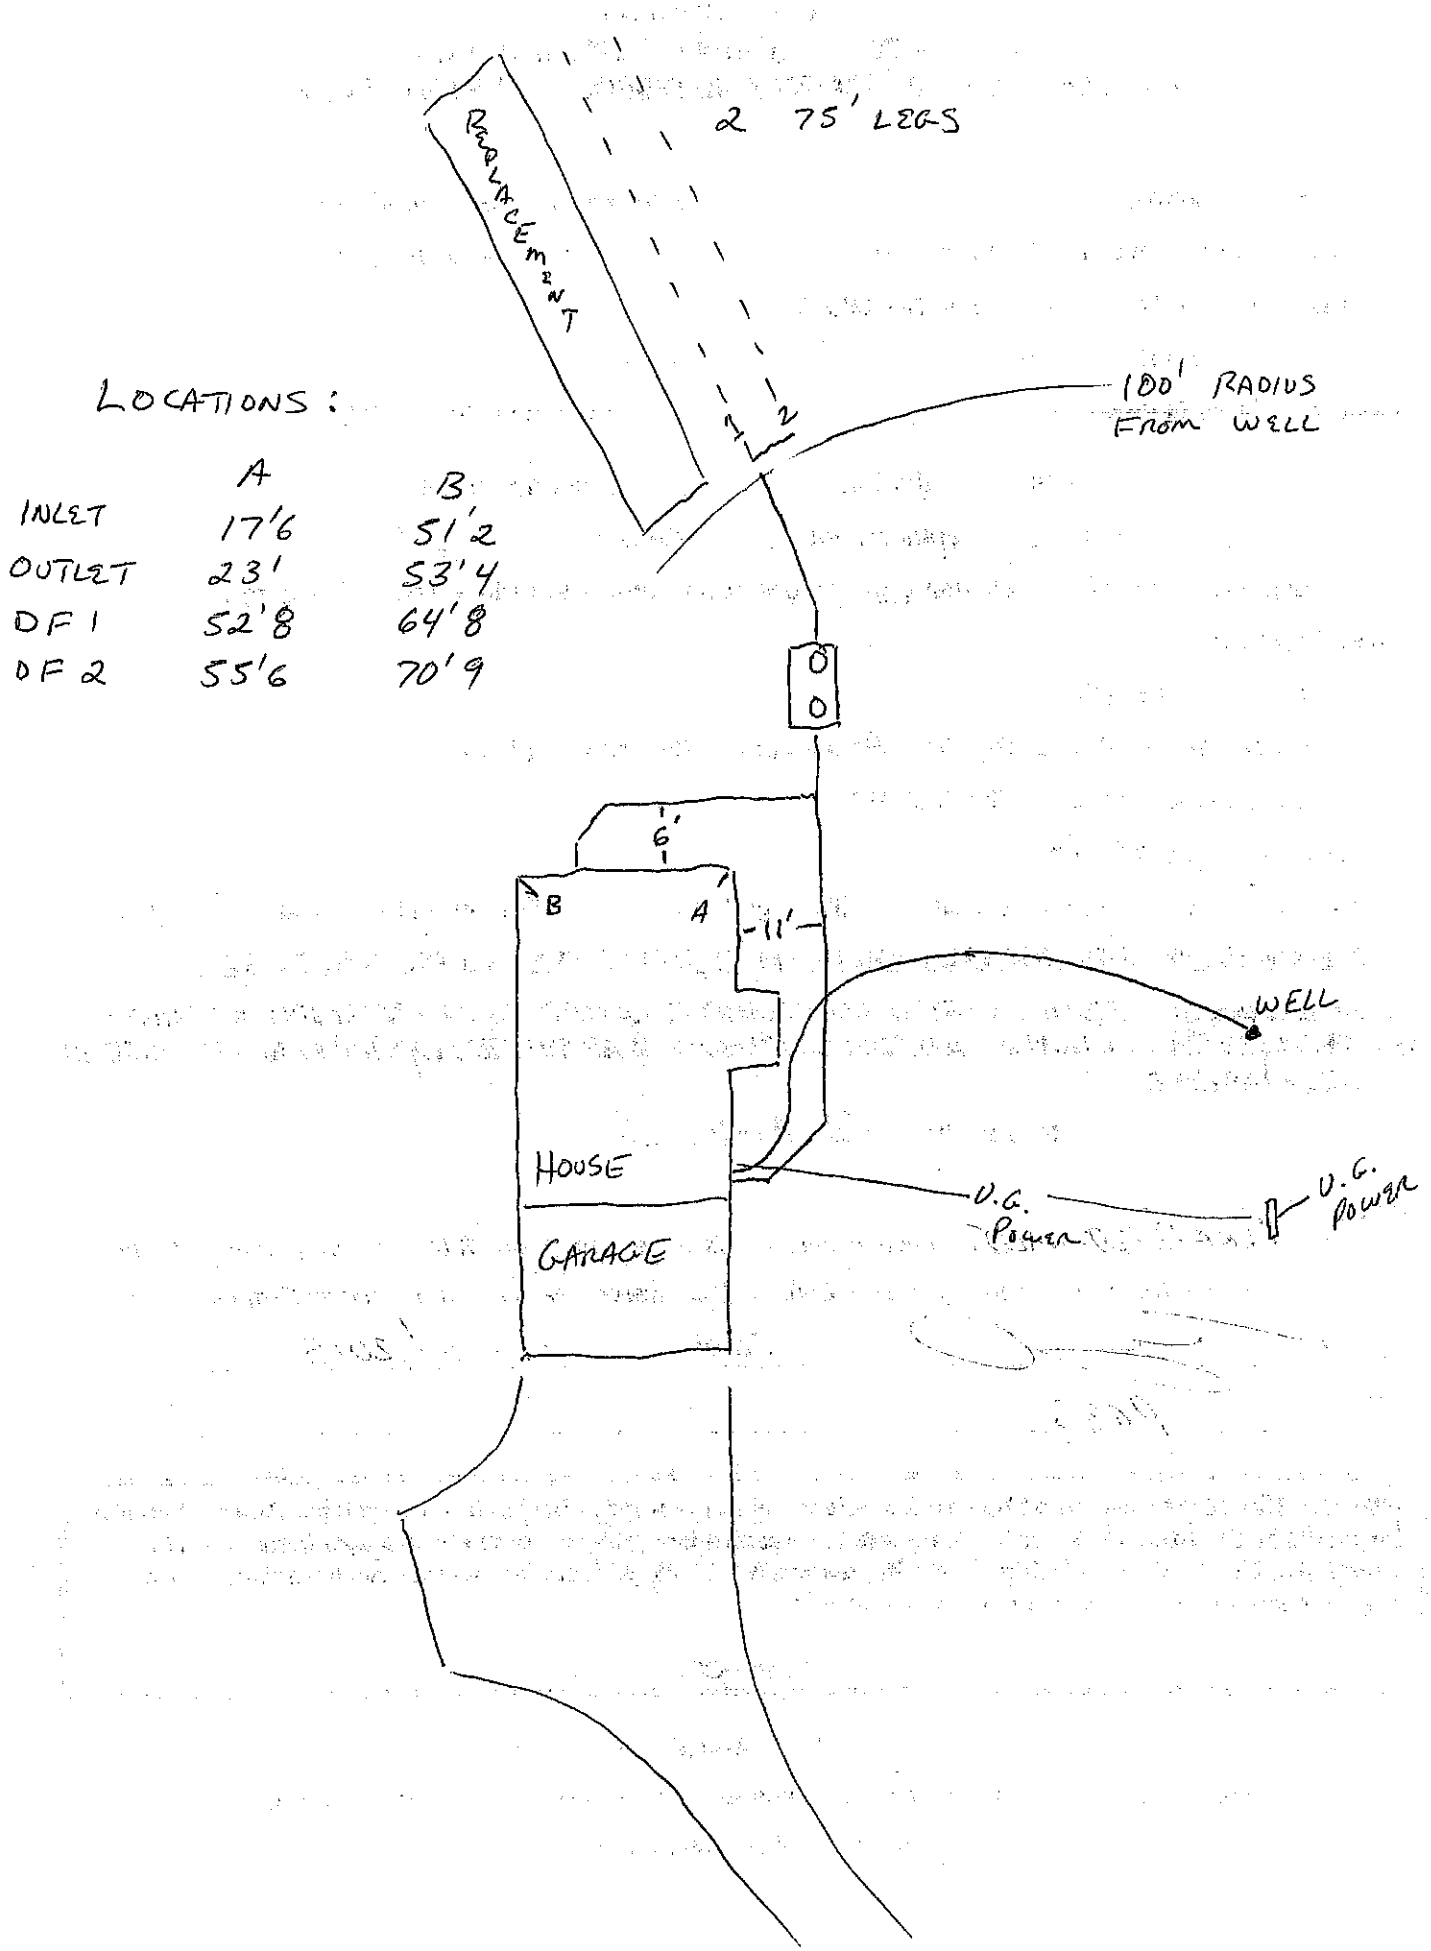
*Title:* PRES

**NOTICE: The Department must be notified at least 48 hours prior to backfilling the system. Any system not inspected by the Department or its designated representative prior to closure is an illegal installation in violation of Lincoln County Health Board Regulation No. 3. Illegal installations may result in fines and/or requirements to remove or reconstruct the system.**

**406-283-2442**

***DISCLAIMER***

This permit is not a guarantee by the Department that the system will function properly for a prescribed period of time.


LOCATIONS:
A
B
INLET 17'6 51'2
OUTLET 23' 53'4
DF 1 52'8 64'8
DF 2 55'6 70'9
2 75' LEGS
REPLACEMENT
1
2
100' RADIUS FROM WELL
6'
B
A
11'
WELL
HOUSE
GARAGE
U.G. Power
U.G. POWER