LINCOLN COUNTY
DEPARTMENT OF ENVIRONMENTAL HEALTH
WASTEWATER TREATMENT AND DISPOSAL SYSTEM PERMIT

Issue Date: 6/17/2019 Expiration Date: 6/17/2020

Property Owner: Teresa Jeffcott c/o: Rupert Shriner

Address: [redacted]

Telephone: (Home) (Work)

Installer: Rupret Shriner License No. 19

__xx__ New Installation ____ Existing System

____ Repair ____ Replacement ____ Extension ____ Other

Describe: Two 100' laterals using drainrock and perf pipe.

Parcel Description:

Legal: S14 T33 R26

Address or Location: Tract 1 S2SWSW

Geo/Assessors code: 0000001388

Approved Design Criteria:

Bedrooms 2 Septic Tank Size: 1000 gallons Drainfield Size: 200 Linear Feet

SYSTEM MUST INCLUDE INSTALLATION OF EFFLUENT FILTER AT SEPTIC TANK OUTLET !!

Special Instructions: INSTALL SYSTEM ACCORDING TO LAYOUT, DEQ-4 AND LINCOLN COUNTY WASTEWATER REGULATION #3. ANY DEVIATIONS FROM APPROVED PLAN MUST BE AUTHORIZED BY THE DEPARTMENT.

Issued By: Jake Mertes, R.S.

Closure Statement:

I, Rupert Schreiner, *have inspected this system and found it to be in compliance with the conditions of the permit, and the Lincoln County Wastewater Treatment and Disposal Regulation.*

Signed: Rupert Schreiner *Date:* 7-15-19

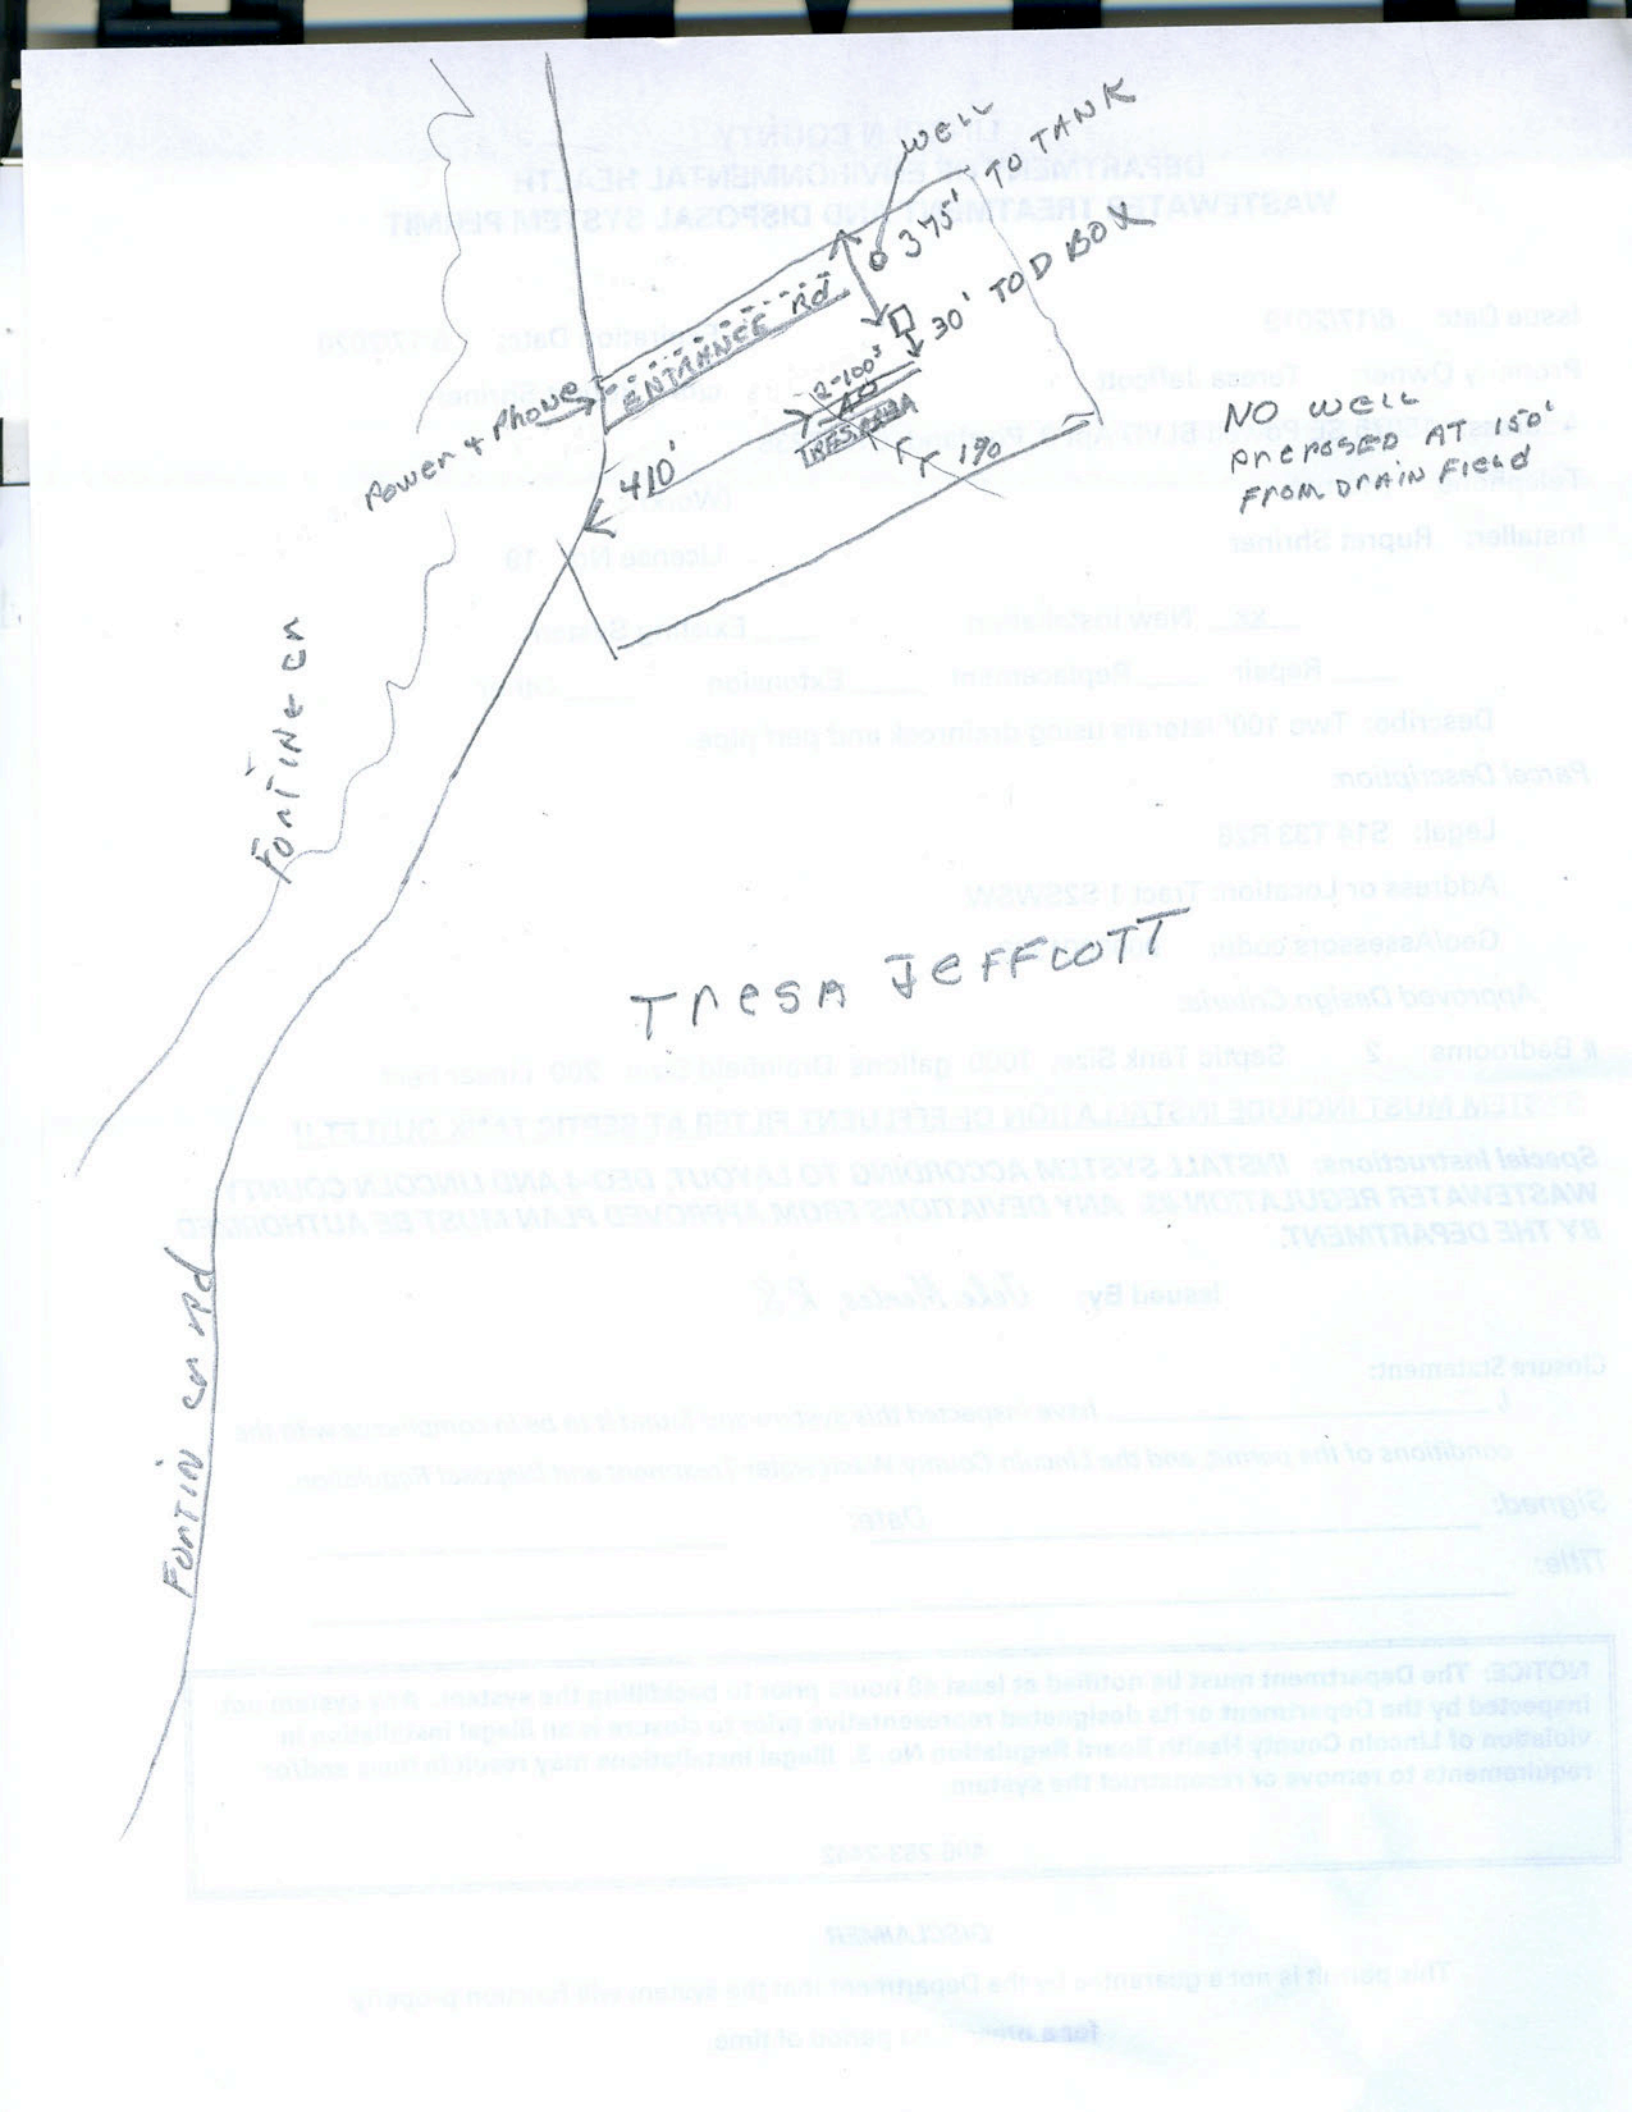
Title: Lic # 19

NOTICE: The Department must be notified at least 48 hours prior to backfilling the system. Any system not inspected by the Department or its designated representative prior to closure is an illegal installation in violation of Lincoln County Health Board Regulation No. 3. Illegal installations may result in fines and/or requirements to remove or reconstruct the system.

406-283-2442

DISCLAIMER

This permit is not a guarantee by the Department that the system will function properly for a prescribed period of time.


WELL
TO TANK
375'
30' TO BOX
ENTRANCE rd
2-100' LEACH TRENCHES
410'
FT 190
Power + Phone
NO WELL
PROPOSED AT 150'
FROM DRAIN FIELD
TRESA JEFFCOTT
FONTIN CR rd