LINCOLN COUNTY
DEPARTMENT OF ENVIRONMENTAL HEALTH
WASTEWATER TREATMENT AND DISPOSAL SYSTEM PERMIT

Issue Date: 5/21/2018 Expiration Date: 5/21/2019

Property Owner: Scott Johnson c/o:

Address: [redacted]

Telephone: (Home) [redacted] (Work)

Installer: Melvin Smith License No. 99

__xx__ New Installation ___ Existing System

___ Repair ___ Replacement ____ Extension ____ Other

Describe: Three 100' laterals using drain rock and perf pipe..

Parcel Description:

Legal: S19 T31 R33

Address or Location: Osprey Bend Lot 4

Geo/Assessors code: 0000013777

Approved Design Criteria:

Bedrooms 4 Septic Tank Size: 1500 gallons Drainfield Size: 300 Linear Feet

SYSTEM MUST INCLUDE INSTALLATION OF EFFLUENT FILTER AT SEPTIC TANK OUTLET !!

Special Instructions: INSTALL SYSTEM ACCORDING TO LAYOUT, DEQ-4 AND LINCOLN COUNTY WASTEWATER REGULATION #3. ANY DEVIATIONS FROM APPROVED PLAN MUST BE AUTHORIZED BY THE DEPARTMENT.

Issued By: *Jake Mertes, R.S.*

Closure Statement:

I, _____, have inspected this system and found it to be in compliance with the conditions of the permit, and the Lincoln County Wastewater Treatment and Disposal Regulation.

Signed: _____ *Date:* _____

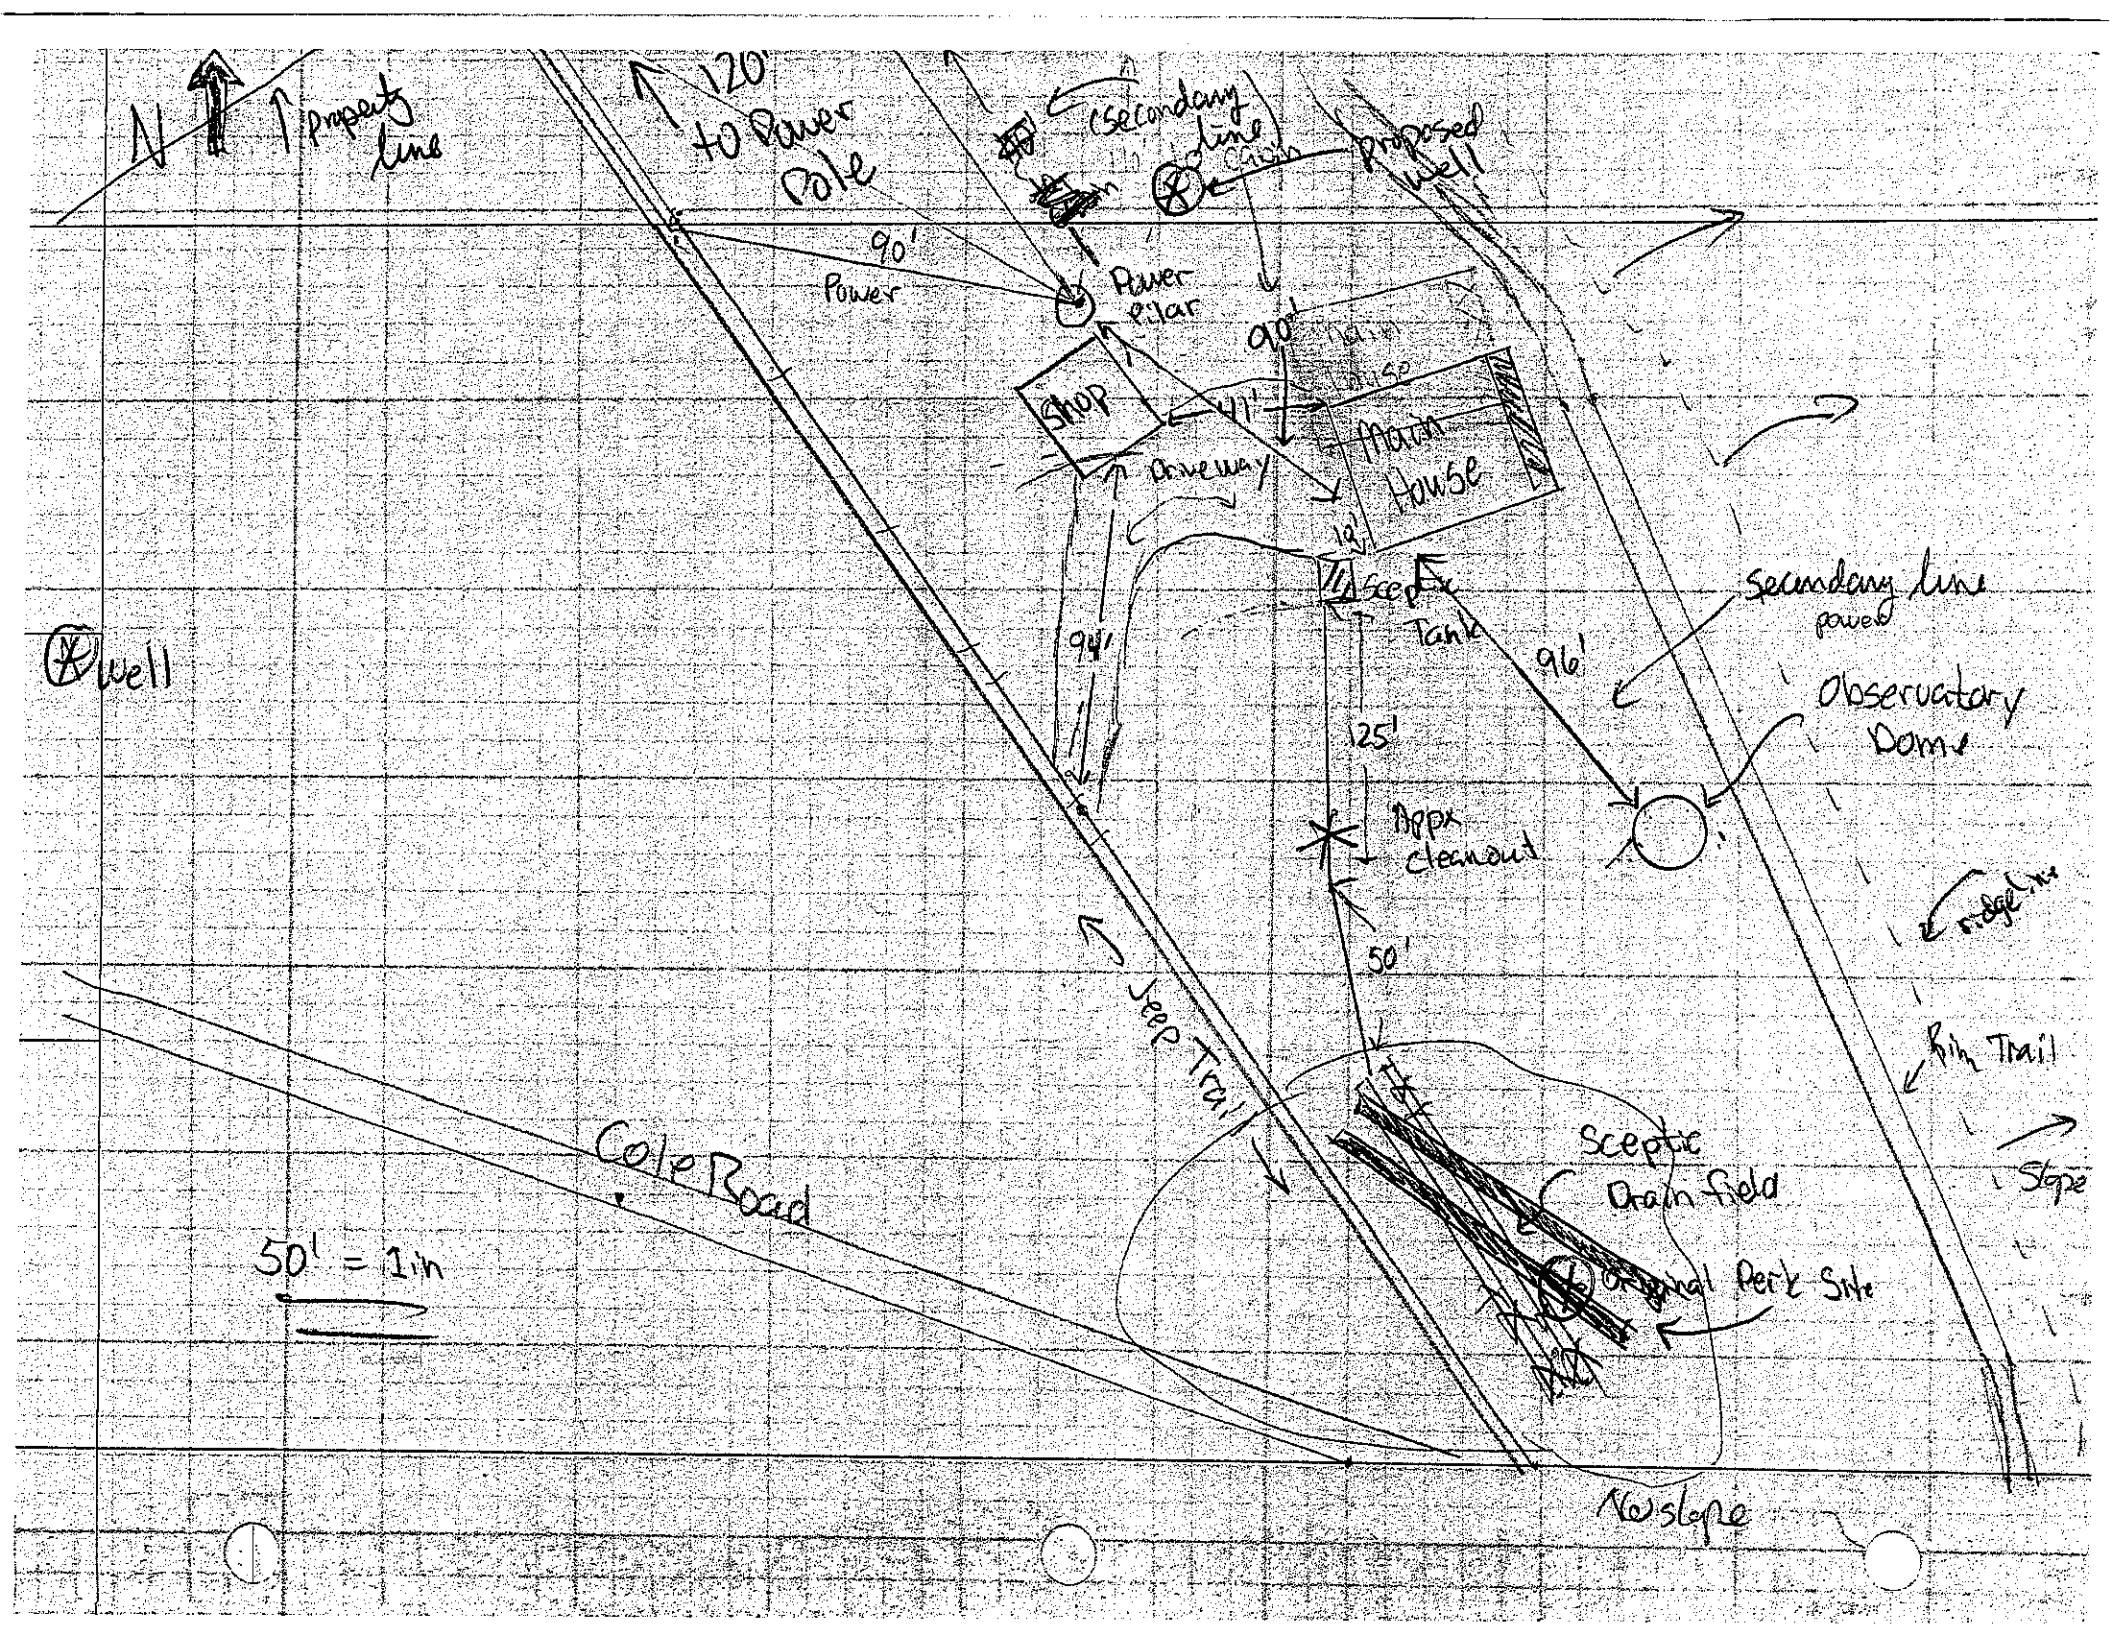
Title: _____

NOTICE: The Department must be notified at least 48 hours prior to backfilling the system. Any system not inspected by the Department or its designated representative prior to closure is an illegal installation in violation of Lincoln County Health Board Regulation No. 3. Illegal installations may result in fines and/or requirements to remove or reconstruct the system.

406-283-2442

DISCLAIMER

This permit is not a guarantee by the Department that the system will function properly for a prescribed period of time.


N
Property line
120' to Power Pole
Secondary line
proposed well
90' Power
Power pillar
90'
Shop
Driveway
Main House
12'
Sept Tank
94'
96'
Secondary line power
Observatory Dome
Well
125'
Appx cleanout
50'
Jeep Trail
Ridge Line
Bike Trail
Slope
Cole Road
Septic Drain field
Original Perk Site
50' = 1 in
No slope