LINCOLN COUNTY
DEPARTMENT OF ENVIRONMENTAL HEALTH
WASTEWATER TREATMENT AND DISPOSAL SYSTEM PERMIT

Issue Date: 7/11/2019 Expiration Date: 7/11/2020

Property Owner: Kriss Lonning c/o:

Address: [redacted]

Telephone: (Home) (Work)

Installer: Tony Berget License No. 26

__xx__ New Installation ____ Existing System

____ Repair ____ Replacement ____ Extension ____ Other

Describe: Two 60' laterals using gravelless chambers. Size reduce per 0.6 app rate.

Parcel Description:

Legal: S05 T34 R33

Address or Location: Yaak Shores Acres Lot 3A

Geo/Assessors code: 0000000454

Approved Design Criteria:

Bedrooms 2 Septic Tank Size: 1000 gallons Drainfield Size: 120 Linear Feet

SYSTEM MUST INCLUDE INSTALLATION OF EFFLUENT FILTER AT SEPTIC TANK OUTLET !!

Special Instructions: INSTALL SYSTEM ACCORDING TO LAYOUT, DEQ-4 AND LINCOLN COUNTY WASTEWATER REGULATION #3. ANY DEVIATIONS FROM APPROVED PLAN MUST BE AUTHORIZED BY THE DEPARTMENT.

Issued By: *Jake Mertes, R.S.*

Closure Statement:

I, _____, have inspected this system and found it to be in compliance with the conditions of the permit, and the Lincoln County Wastewater Treatment and Disposal Regulation.

Signed: _____ *Date:* _____

Title: _____

NOTICE: The Department must be notified at least 48 hours prior to backfilling the system. Any system not inspected by the Department or its designated representative prior to closure is an illegal installation in violation of Lincoln County Health Board Regulation No. 3. Illegal installations may result in fines and/or requirements to remove or reconstruct the system.

406-283-2442

DISCLAIMER

This permit is not a guarantee by the Department that the system will function properly for a prescribed period of time.

OFFICE

JAN 1 3 2000

MT DEPT OF ENV QUALITY
PERMITTING & COMPLIANCE DIV


LOT LAYOUT

AMENDED LOT 3 BLOCK 2, YAAK SHORE ACRES LINCOLN CO.

FOR: SHEFFIELD DATE: SEPTEMBER 1999

LEGEND

- Soil Profile
- Perculation Site
- Proposed Septic Site and Replacement Site
- Slope
- Proposed Well Site

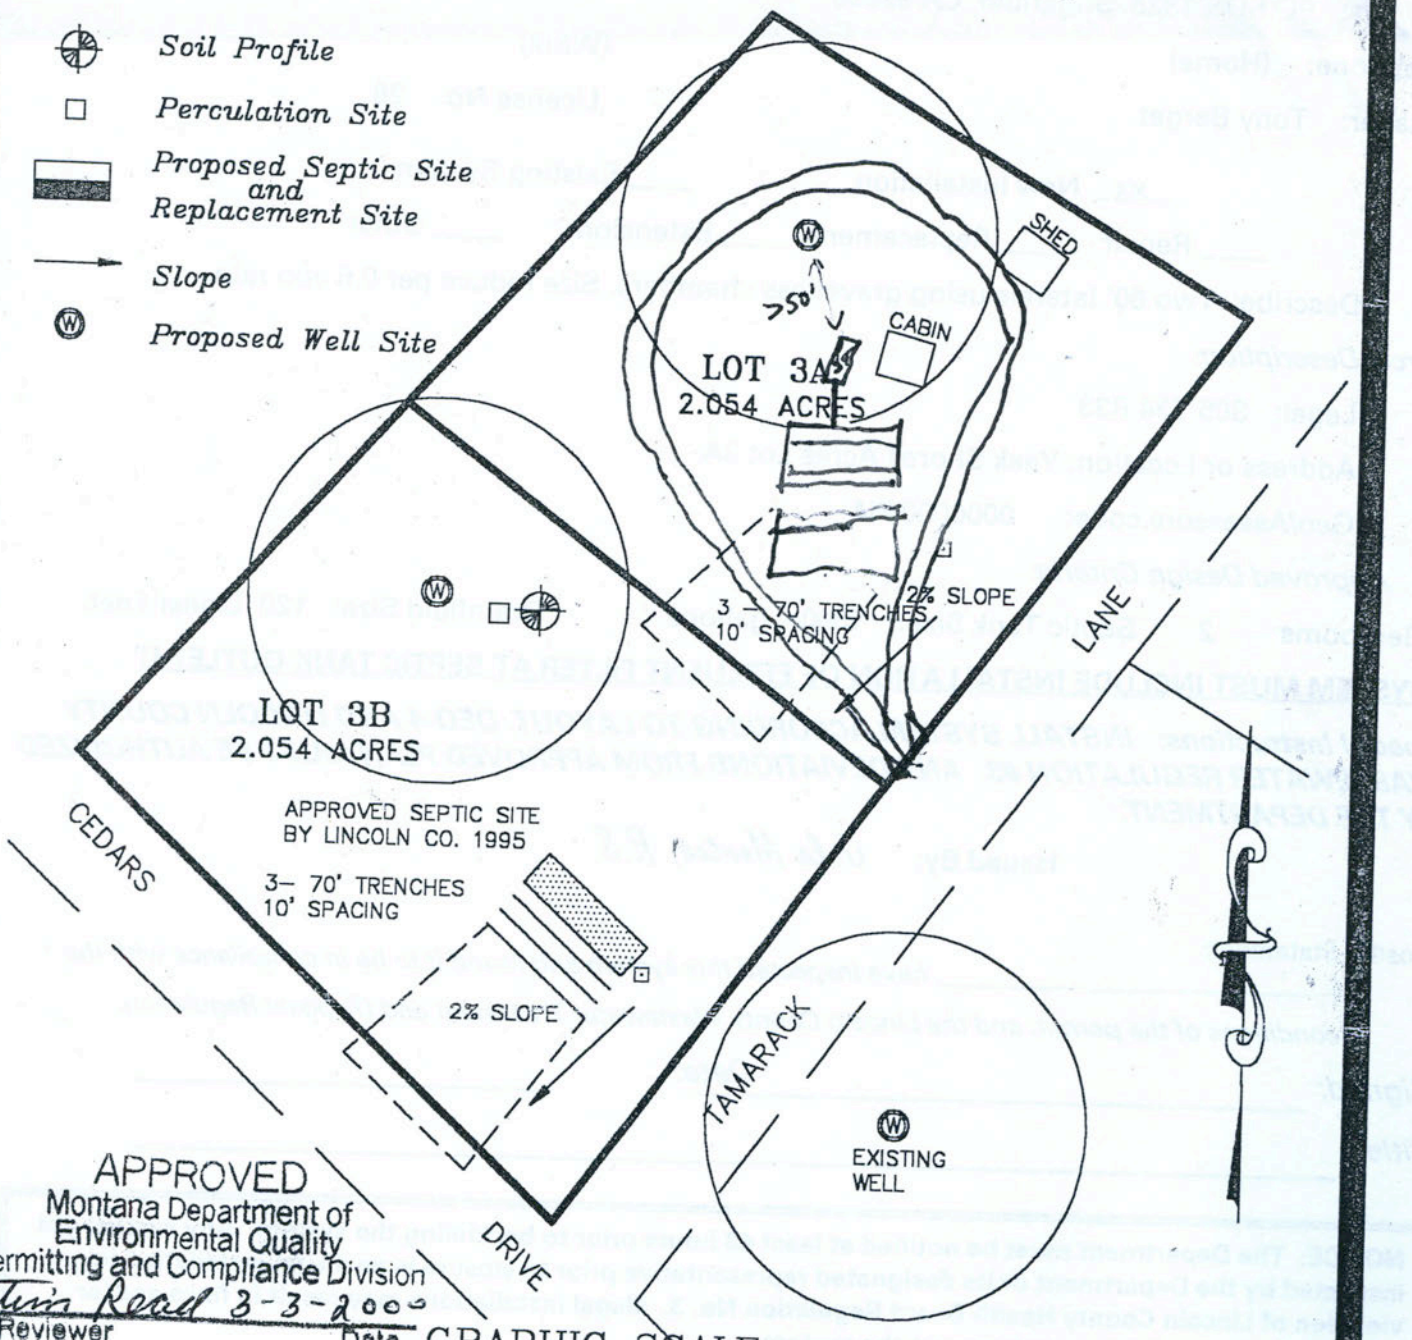

APPROVED
Montana Department of
Environmental Quality
Permitting and Compliance Division
Tim Reed 3-3-2000
Reviewer Date

GRAPHIC SCALE

100 0 50 100 200 400

(IN FEET)

1 inch = 100 ft.