LINCOLN COUNTY
DEPARTMENT OF ENVIRONMENTAL HEALTH
WASTEWATER TREATMENT AND DISPOSAL SYSTEM PERMIT

Issue Date: 9/24/2018 Expiration Date: 9/24/2019

Property Owner: Pat McGill c/o: Michelle Boltz

Address: [redacted]

Telephone: (Home) [redacted] (Work)

Installer: Keith Mack License No. 111

__xx__ New Installation ____ Existing System

____ Repair ____ Replacement ____ Extension ____ Other

Describe: Two 62' pressure dosed laterals in 3' wide sand-lined trenches

Parcel Description:

Legal: S35 T31 R31

Address or Location: Edgewater Estates Phase 2 Lot 18

Geo/Assessors code: 0000014107

Approved Design Criteria:

Bedrooms 3 Septic Tank Size: 1000/500 gallons Drainfield Size: 124 Linear Feet

SYSTEM MUST INCLUDE INSTALLATION OF EFFLUENT FILTER AT SEPTIC TANK OUTLET !!

Special Instructions: INSTALL SYSTEM ACCORDING TO LAYOUT, DEQ-4 AND LINCOLN COUNTY WASTEWATER REGULATION #3. ANY DEVIATIONS FROM APPROVED PLAN MUST BE AUTHORIZED BY THE DEPARTMENT.

Issued By: Jake Mertes, R.S.

Closure Statement:

I, _____, have inspected this system and found it to be in compliance with the conditions of the permit, and the Lincoln County Wastewater Treatment and Disposal Regulation.

Signed: _____ *Date:* _____

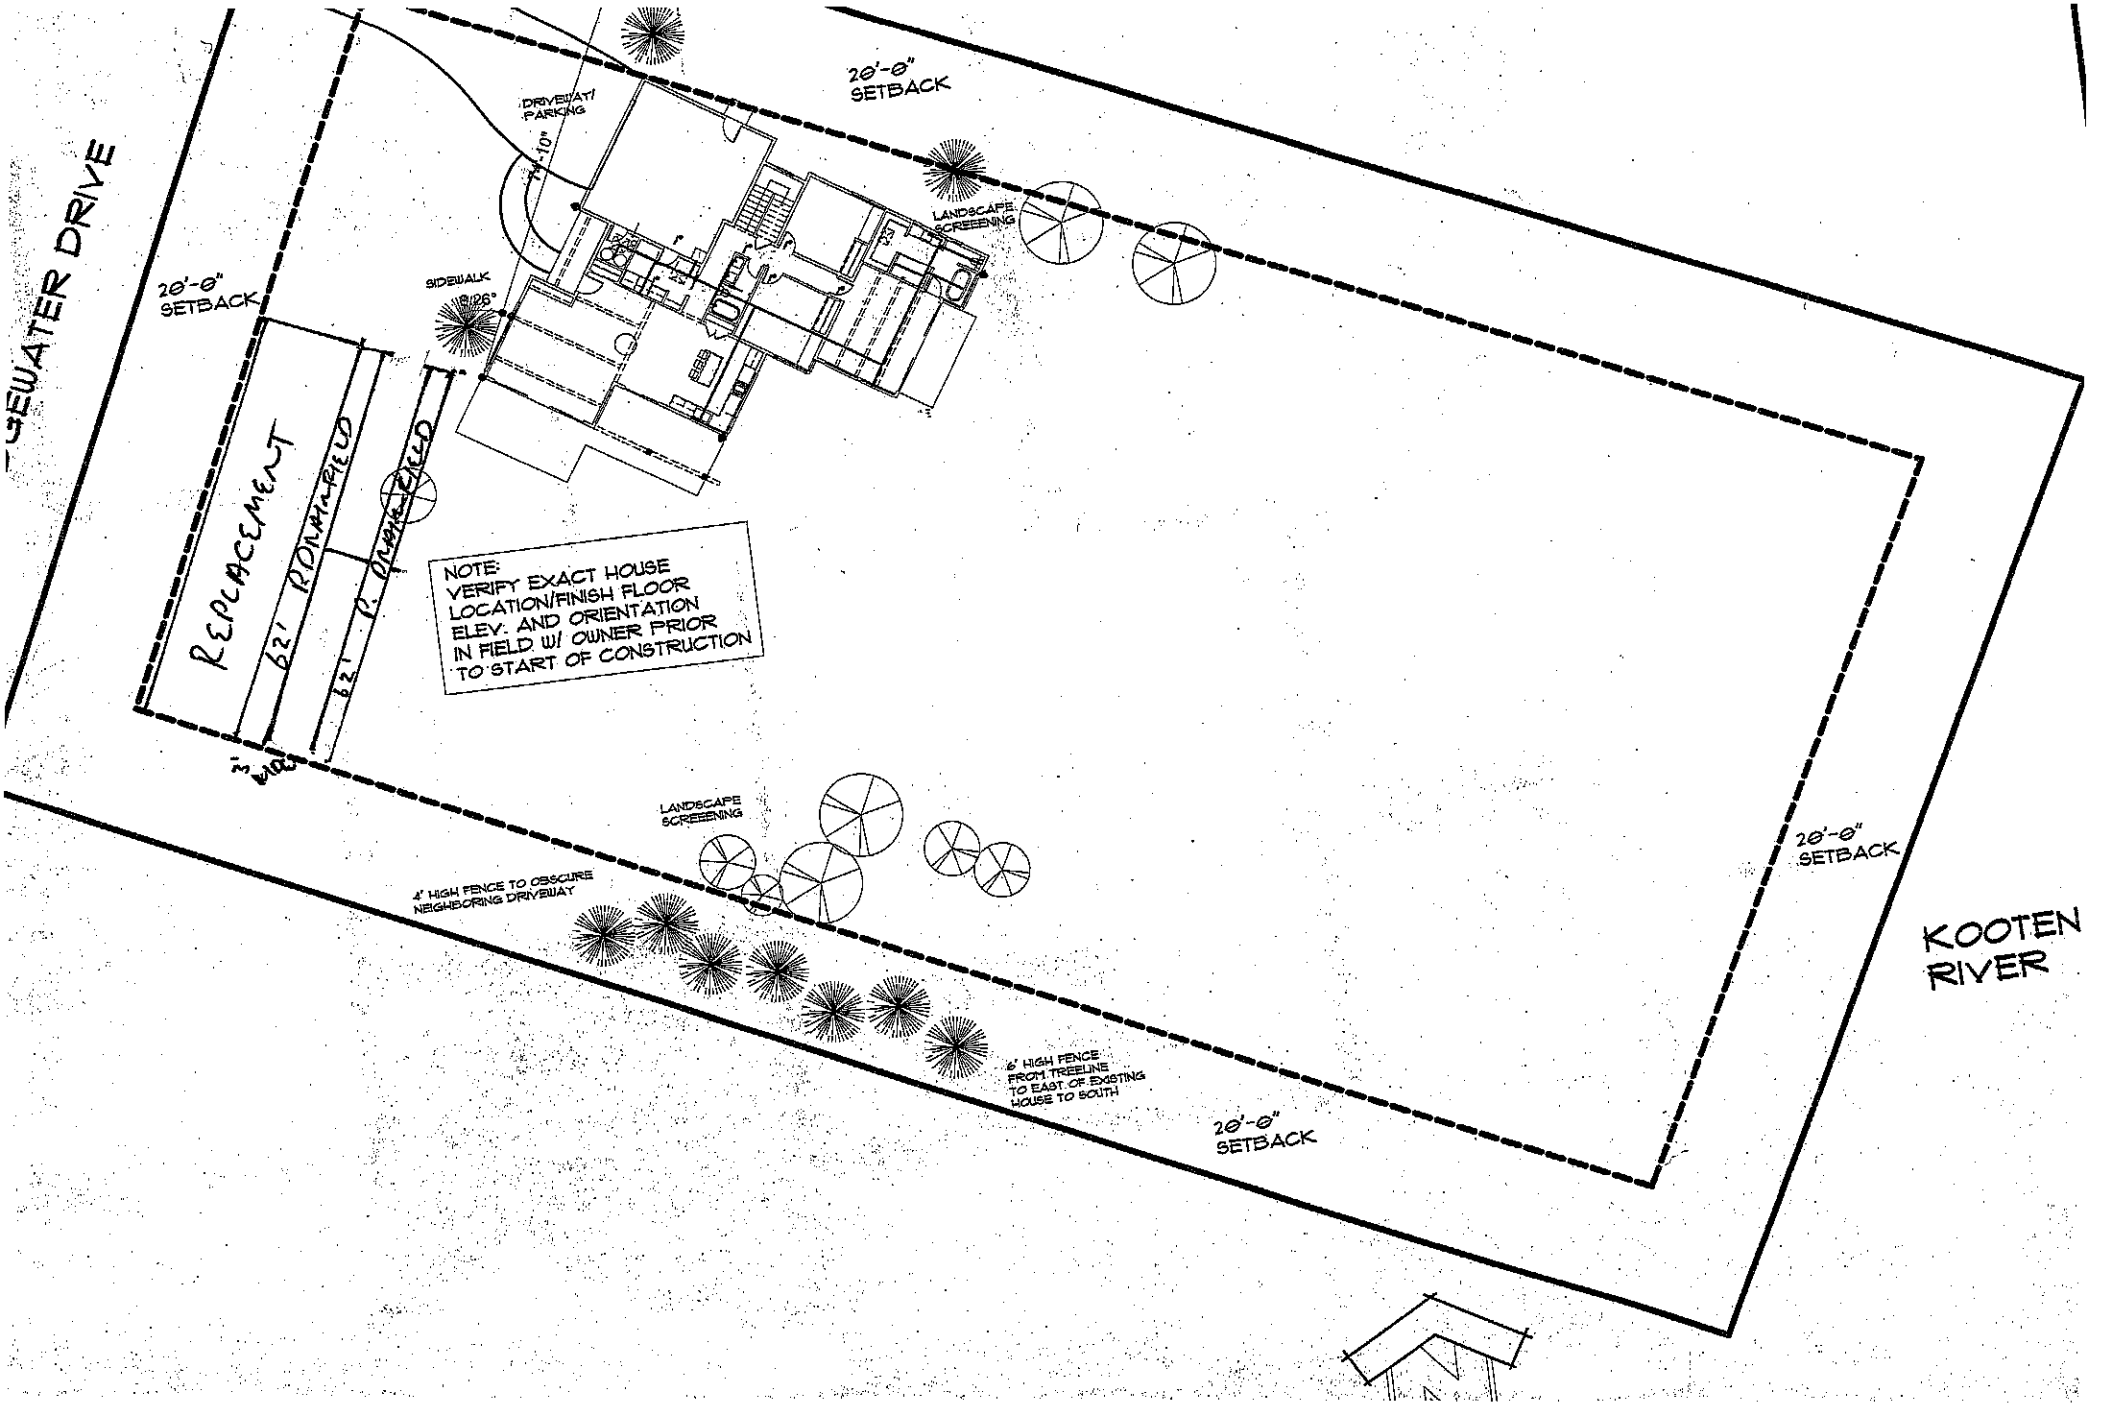
Title: _____

NOTICE: The Department must be notified at least 48 hours prior to backfilling the system. Any system not inspected by the Department or its designated representative prior to closure is an illegal installation in violation of Lincoln County Health Board Regulation No. 3. Illegal installations may result in fines and/or requirements to remove or reconstruct the system.

406-283-2442

DISCLAIMER

This permit is not a guarantee by the Department that the system will function properly for a prescribed period of time.


EWATER DRIVE
20'-0" SETBACK
DRIVEWAY/ PARKING
7'-10"
LANDSCAPE SCREENING
SIDEWALK
20'-0" SETBACK
REPLACEMENT
62' ROW/FIELD
62' R. ROW/FIELD
NOTE:
VERIFY EXACT HOUSE LOCATION/FINISH FLOOR ELEV. AND ORIENTATION IN FIELD W/ OWNER PRIOR TO START OF CONSTRUCTION
3' MIN
LANDSCAPE SCREENING
4' HIGH FENCE TO OBSCURE NEIGHBORING DRIVEWAY
6' HIGH FENCE FROM TREELINE TO EAST OF EXISTING HOUSE TO SOUTH
20'-0" SETBACK
20'-0" SETBACK
KOOTEN RIVER