County

LINCOLN COUNTY
DEPARTMENT OF ENVIRONMENTAL HEALTH
WASTEWATER TREATMENT AND DISPOSAL SYSTEM PERMIT

Issue Date: 10/3/2018 Expiration Date: 10/3/2019

Property Owner: Gay Myrhang c/o: Tally Hoe

Address: [redacted]

Telephone: (Home) (Work)

Installer: Tom Cole License No. 1

___ New Installation __xx__ Existing System

___ Repair __xx__ Replacement ____ Extension ____ Other

Describe: Two dry wells and septic tank to replace failed system.

Parcel Description:

Legal: S23 T30 R31

Address or Location: Tract 1DB 56 Pearl Street, Libby

Geo/Assessors code: 0000003539

Approved Design Criteria:

Bedrooms: 2 Septic Tank Size: 1000 gallons Drainfield Size: 140 sq Feet

SYSTEM MUST INCLUDE INSTALLATION OF EFFLUENT FILTER AT SEPTIC TANK OUTLET !!

Special Instructions: INSTALL SYSTEM ACCORDING TO LAYOUT, DEQ-4 AND LINCOLN COUNTY WASTEWATER REGULATION #3. ANY DEVIATIONS FROM APPROVED PLAN MUST BE AUTHORIZED BY THE DEPARTMENT.

Issued By: Jake Mertes, R.S.

Closure Statement:

I, Thomas J Cole *, have inspected this system and found it to be in compliance with the conditions of the ~~permit, and~~ the Lincoln County Wastewater Treatment and Disposal Regulation.*

Signed: Thomas J Cole *Date:* 10-9-18

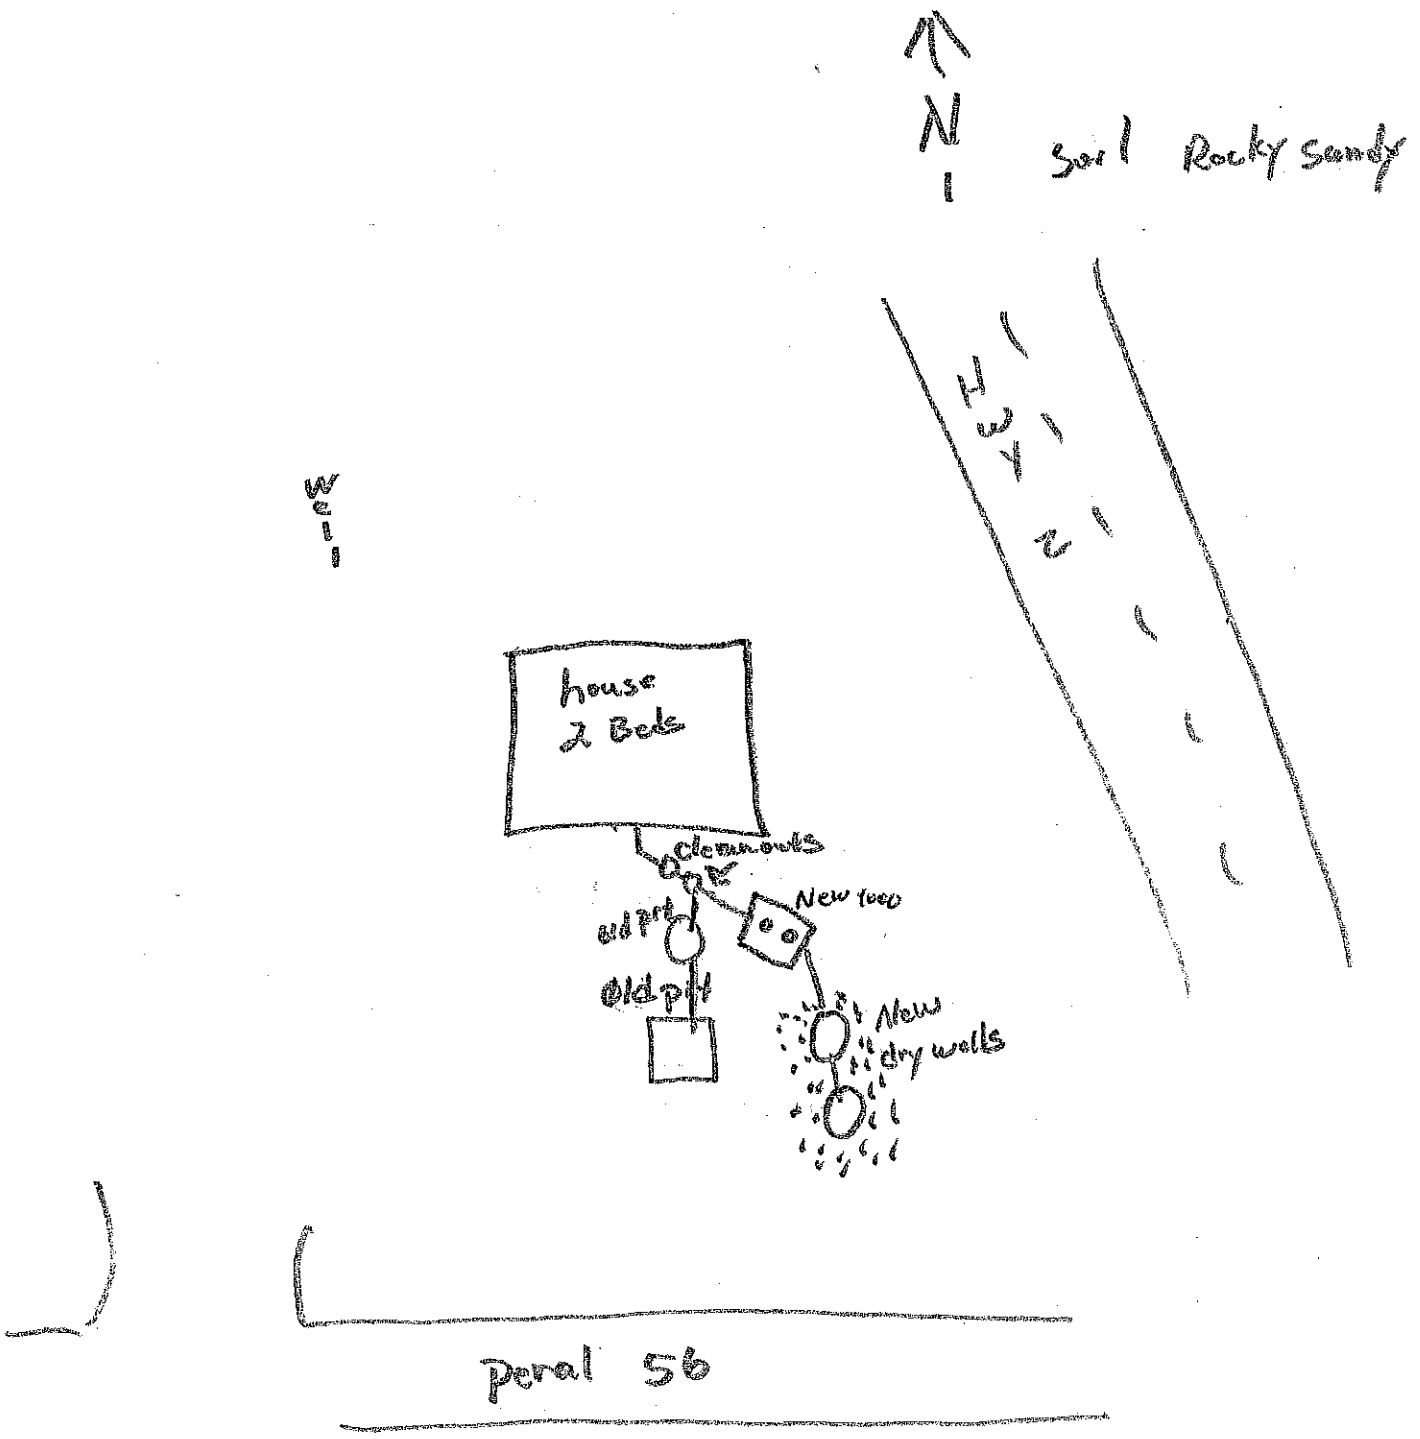
Title: owner/operator

NOTICE: The Department must be notified at least 48 hours prior to backfilling the system. Any system not inspected by the Department or its designated representative prior to closure is an illegal installation in violation of Lincoln County Health Board Regulation No. 3. Illegal installations may result in fines and/or requirements to remove or reconstruct the system.

406-283-2442

DISCLAIMER

This permit is not a guarantee by the Department that the system will function properly


N
Soil Rocky Sandy
House
2 Beds
Clean outs
New tree
old pit
Old pit
New dry walls
Peral 56