LINCOLN COUNTY HEALTH DEPARTMENT
ENVIRONMENTAL HEALTH
WASTEWATER TREATMENT AND DISPOSAL SYSTEM PERMIT

Issue Date: 05/30/2025 Expiration Date: 05/29/2026 Permit#25-52522

Property Owner: Henry and Leigh Anne Orozco

Mailing Address: [redacted]

Installer: Homeowner License #:

Approved Work: (Check One) ☒ New Installation ☐ Existing System

☐ Replace Drainfield ☐ Replace Tank ☐ Extension

Describe: Installation of new gravity system for 5 Bedroom House.

Legal: BANKS, S05, T29 N, R33 W, SECTION 5/6, LOT 1 ACRES 50.79

Property Address: 888 Big Timber Ln., Troy, MT 59935 Assessment Code: 52522

DEQ COSA: E.Q.# Date:

Approved Design Criteria: Installation of new gravity system for 5 Bedroom House with 3 Laterals @ 84'. Minimum distance between trenches 5', Maximum trench width 24", Trench depth 24"-36".

# of Bedrooms: 5 Septic Tank Size: 1500 Trench Width: 24"

# of Laterals: 3 Length of Laterals: 84' Trench Depth: 24"-36"

SYSTEM MUST INCLUDE INSTALLATION OF EFFLUENT FILTER AT SEPTIC TANK OUTLET!!

Special Instructions: Install system according to the lot layout, the Lincoln County Wastewater Treatment and Disposal Regulation, Circular DEQ-4, and COSA(If Applies). It is the installer's responsibility to ensure that all required horizontal setbacks are met. CHANGES MUST BE PRE-AUTHORIZED BY THE DEPARTMENT.

Issued By: *Robin Blumberg, RS*

NOTICE: The Department must be notified at least 3 business days (72 hours) prior to backfilling the system. Call 406-283-2442. Any system not inspected by the Department or its designated representative prior to closure is an illegal installation in violation of Lincoln County Health Board Regulation Ch. 3. Illegal installations may result in fines and/or requirements to remove or reconstruct the system.

Closure Statement:

This system is in compliance with the approved design criteria and Lincoln County's Wastewater Treatment and Disposal Regulation.

Signed: Robin Blumberg *Date:* 8/26/25

This permit is not finalized until the system is inspected and the closure statement is signed.

This permit is not a guarantee that the system will function properly for a prescribed period of time.

LINCOLN COUNTY, MONTANA

LOT LAYOUT


SW 1/4 S 5 & SE 1/4 s 6
PLAT NO. 6589
SECTION 5 & 6, TWP. 29 N.,
R. 33 W., P.M.M.
FOR: JACOB AND REBECCA OROZCO

DATE: APRIL 2025

NO KNOW POTENTIAL SOURCES OF CONTAMINATION WITHIN 500' OF EXISTING WELLS EXCEPT FOR THE PROPOSED AND EXISTING DRAINFIELDS

NO WELLS OR DRAINFIELDS OR MIXING ZONES WITHIN 100' OF LOT BOUNDRY LINES

PROPOSED BUILDING SITES ARE CONCEPTUAL IN NATURE. THIS LOT LAYOUT IN NO WAY PRESENTS A REGULATORY DOCUMENT FOR PROPOSED BUILDINGS SITES.

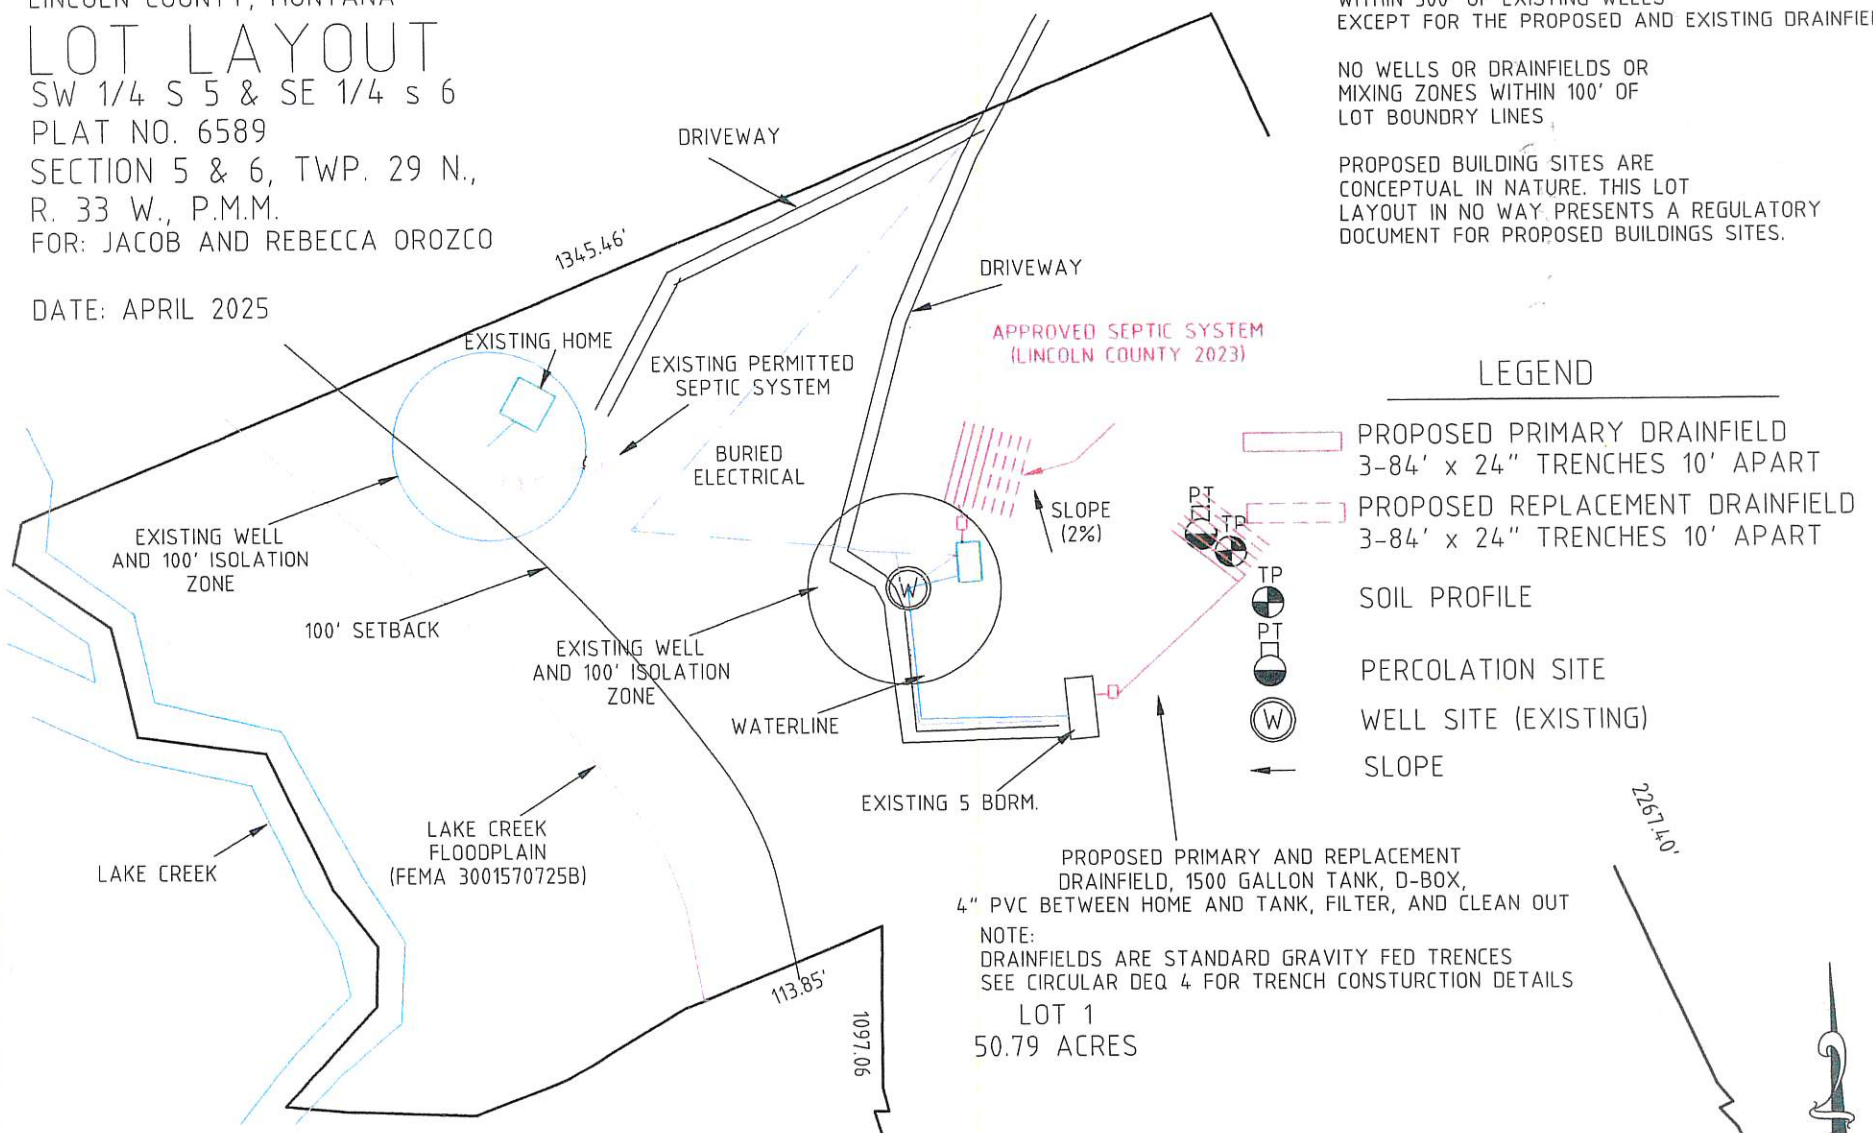

LEGEND

- PROPOSED PRIMARY DRAINFIELD 3-84' x 24" TRENCHES 10' APART
- PROPOSED REPLACEMENT DRAINFIELD 3-84' x 24" TRENCHES 10' APART
- SOIL PROFILE
- PERCOLATION SITE
- WELL SITE (EXISTING)
- SLOPE

SCALE
200' 0 200'
1" = 200'

DAVIS SURVEYING, INC.
TROY, MT. 406.295.5441

DATE: 04/29/2025
DRAWN BY: KD, PhD

FILE: OROZCO_LOT_LAYOUT