LINCOLN COUNTY
DEPARTMENT OF ENVIRONMENTAL HEALTH
WASTEWATER TREATMENT AND DISPOSAL SYSTEM PERMIT

Issue Date: 06/14/07 Expiration Date: 06/15/08

Property Owner: Christian & Shanon Prusia c/o: Byron Guy

Address: [redacted]

Telephone: (Home) (Work) [redacted]

Installer: Byron S. Guy License No. 91

XX New Installation _____ Existing System

_____ Repair _____ Replacement _____ Extension _____ Other

Describe: Shallow-capped, pressure dosed installation required.

Parcel Description:

Legal: Lot 13 in Thompson Rainbow Estates

Address or Location:

Approved Design Criteria:

Bedrooms 3 Septic Tank Size: 1000 gallons Drainfield Size: 195 Linear Feet

Dosing Tank Size: 500 gallons

SYSTEM MUST INCLUDE INSTALLATION OF EFFLUENT FILTER AT SEPTIC TANK OUTLET !!

Special Instructions: INSTALL SHALLOW-CAPPED, PRESSURE DOSED SYSTEM ACCORDING TO LAYOUT, DEQ-4 AND LINCOLN COUNTY WASTEWATER REGULATION #3. ANY DEVIATIONS FROM APPROVED PLAN MUST BE AUTHORIZED BY THE DEPARTMENT.

Issued By: *Kendra J. Lind, R.S.*

Closure Statement:

I, _____, have inspected this system and found it to be in compliance with the conditions of the permit, and the Lincoln County Wastewater Treatment and Disposal Regulation.

Signed: _____ *Date:* _____

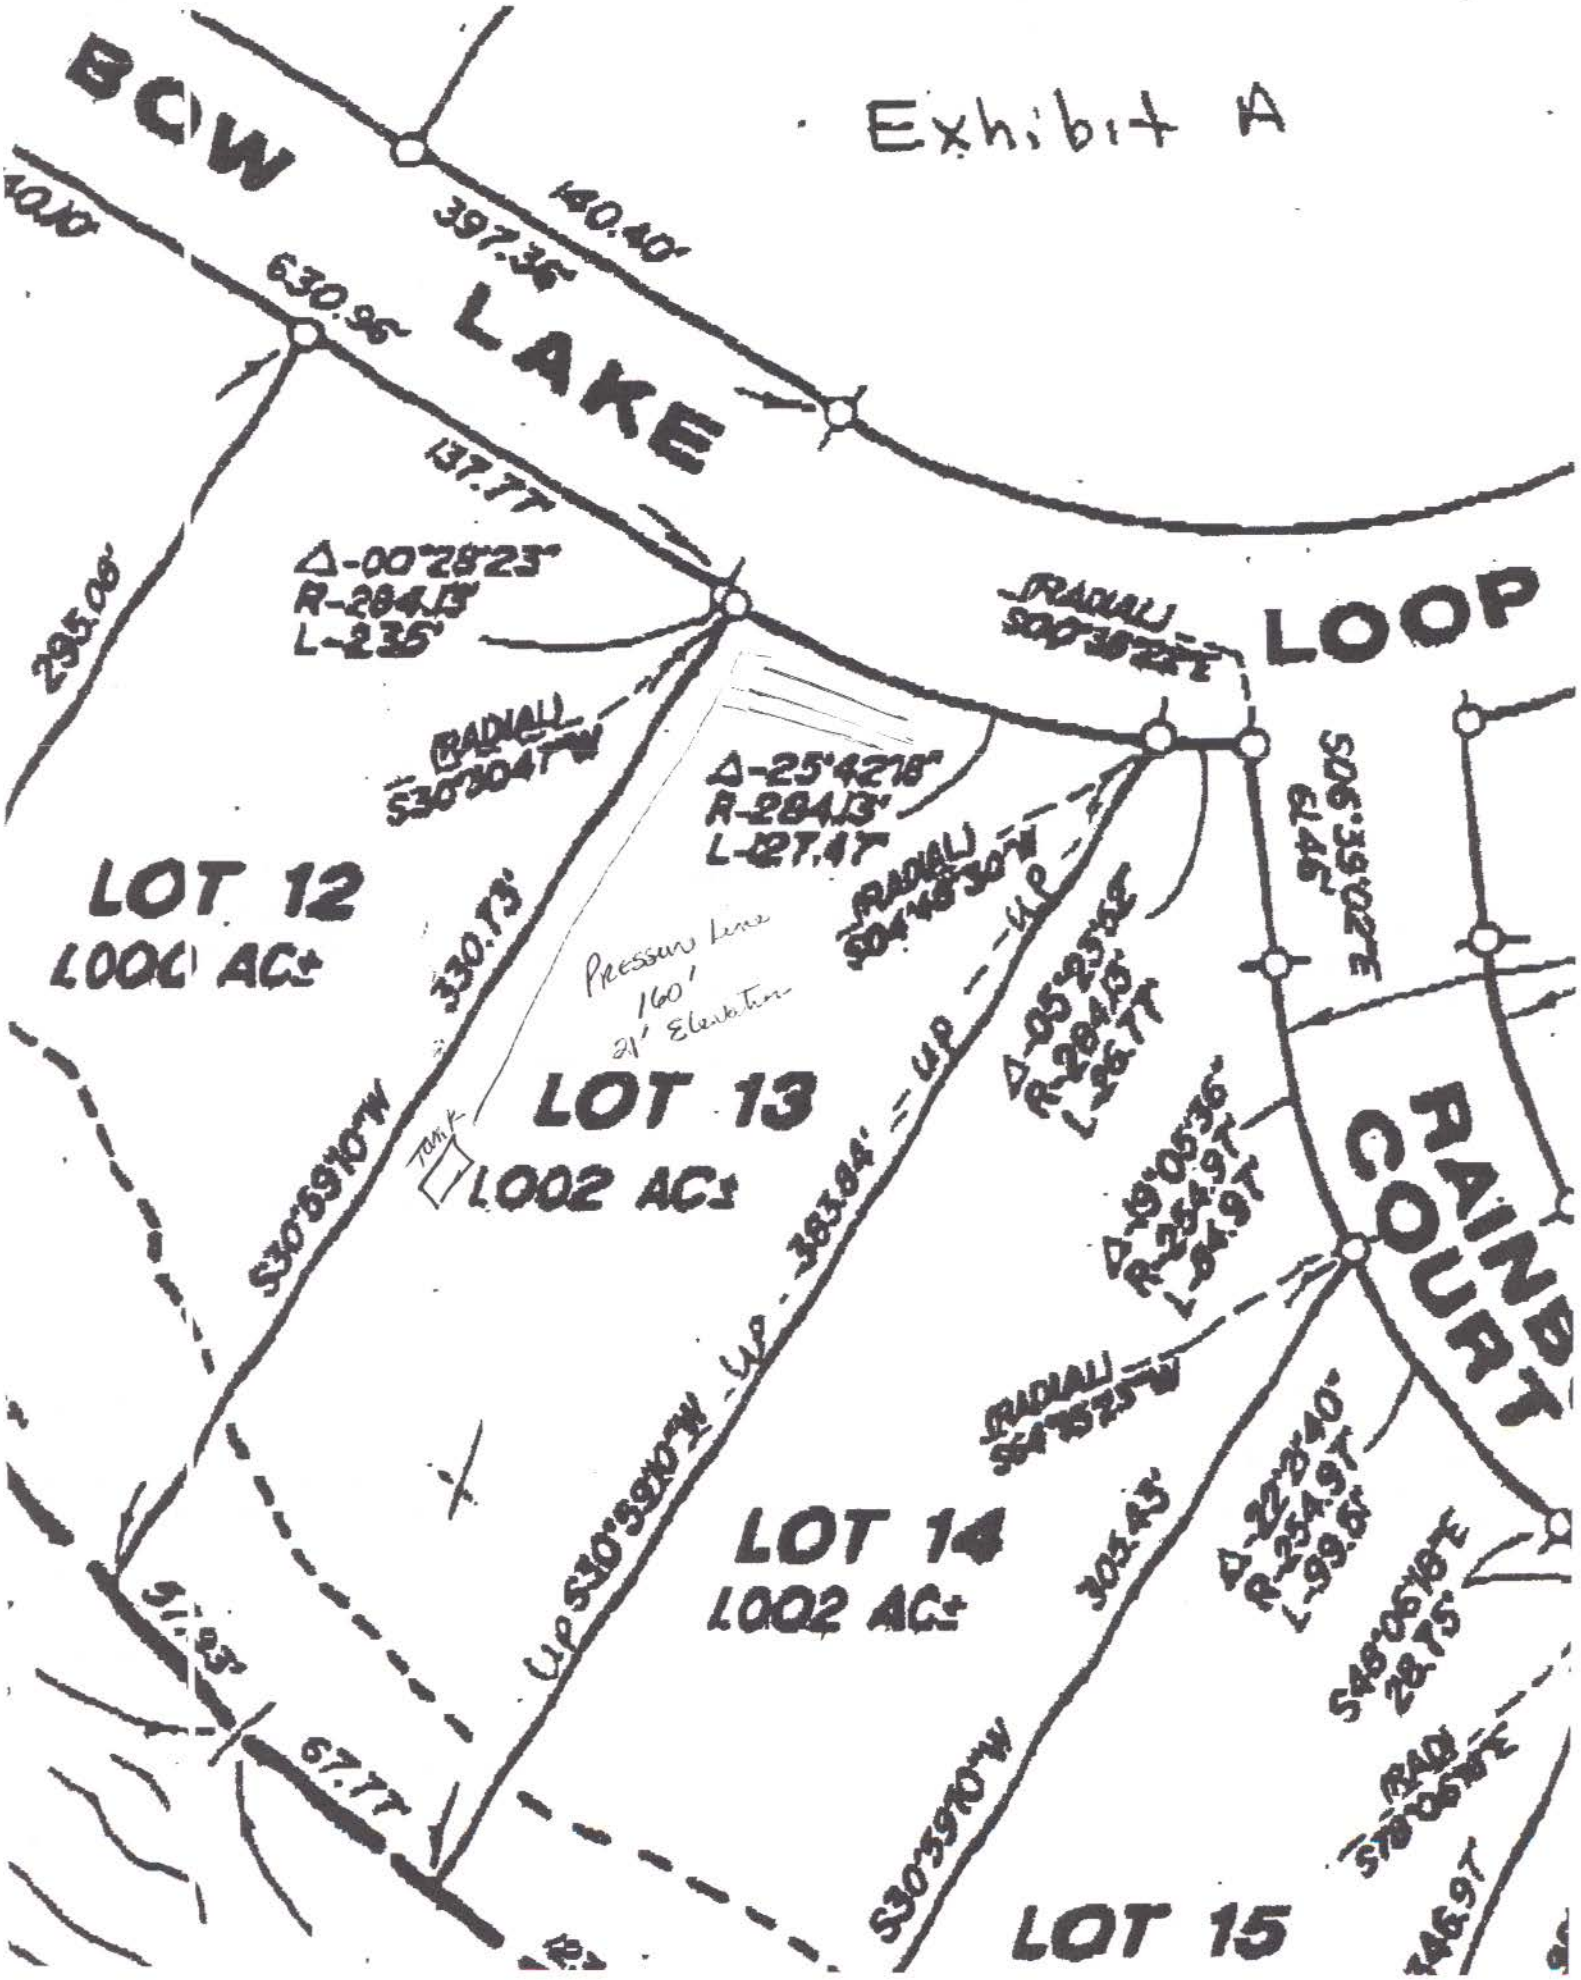
Title: _____

NOTICE: The Department must be notified at least 48 hours prior to backfilling the system. Any system not inspected by the Department or its designated representative prior to closure is an illegal installation in violation of Lincoln County Health Board Regulation No. 3. Illegal installations may result in fines and/or requirements to remove or reconstruct the system.

406-293-7781

DISCLAIMER

This permit is not a guarantee by the Department that the system will function properly for a prescribed period of time.


Exhibit A
BCW
LAKE
LOOP
RAINBOW COURT
LOT 12
1.001 AC±
LOT 13
1.002 AC±
LOT 14
1.002 AC±
LOT 15
397.36'
140.40'
630.96'
137.77'
295.08'
330.13'
Δ-00°28'23"
R-284.13'
L-2.35'
Δ-25°42'18"
R-284.13'
L-127.17'
RADIAL S30°30'47"W
RADIAL S30°39'10"E
RADIAL S04°48'30"W
Δ-05°23'52"
R-284.13'
L-26.77'
S06°39'02"E
61.49'
Δ-19°05'36"
R-254.97'
L-84.97'
Δ-22°23'40"
R-254.97'
L-99.61'
S48°05'18"E
28.75'
RADIAL S64°15'23"W
RADIAL S78°05'58"E
S30°39'10"W
UP S30°39'10"W - UP - 383.84' = UP
303.43'
61.93'
67.77'
146.97'
Pressure Line
160'
21' Elevation
Tank