LINCOLN COUNTY
DEPARTMENT OF ENVIRONMENTAL HEALTH
WASTEWATER TREATMENT AND DISPOSAL SYSTEM PERMIT

Issue Date: 4/25/2017 Expiration Date: 4/25/2018

Property Owner: Todd Roadman c/o: Dave Blackburn

Address: [redacted]

Telephone: (Home) [redacted] (Work)

Installer: Bill Avants License No. 121

____ New Installation ____ Existing System

____ Repair __xx__ Replacement ____ Extension ____ Other

Describe: Installing 16' by 48' adsorption bed for residential home and existing bath house.

Parcel Description:

Legal: S17 T30 R29

Address or Location: COS 4341 Parcel B

Geo/Assessors code: 0000056343

Approved Design Criteria:

Gallons/day: 600 Septic Tank Size: 2500 gallons Drainfield Size: 768 Square Feet

SYSTEM MUST INCLUDE INSTALLATION OF EFFLUENT FILTER AT SEPTIC TANK OUTLET !!

Special Instructions: INSTALL SYSTEM ACCORDING TO LAYOUT, DEQ-4 AND LINCOLN COUNTY WASTEWATER REGULATION #3. ANY DEVIATIONS FROM APPROVED PLAN MUST BE AUTHORIZED BY THE DEPARTMENT.

Issued By: *Jake Mertes, R.S.*

Closure Statement:

I, _____, have inspected this system and found it to be in compliance with the conditions of the permit, and the Lincoln County Wastewater Treatment and Disposal Regulation.

Signed: _____ *Date:* _____

Title: _____

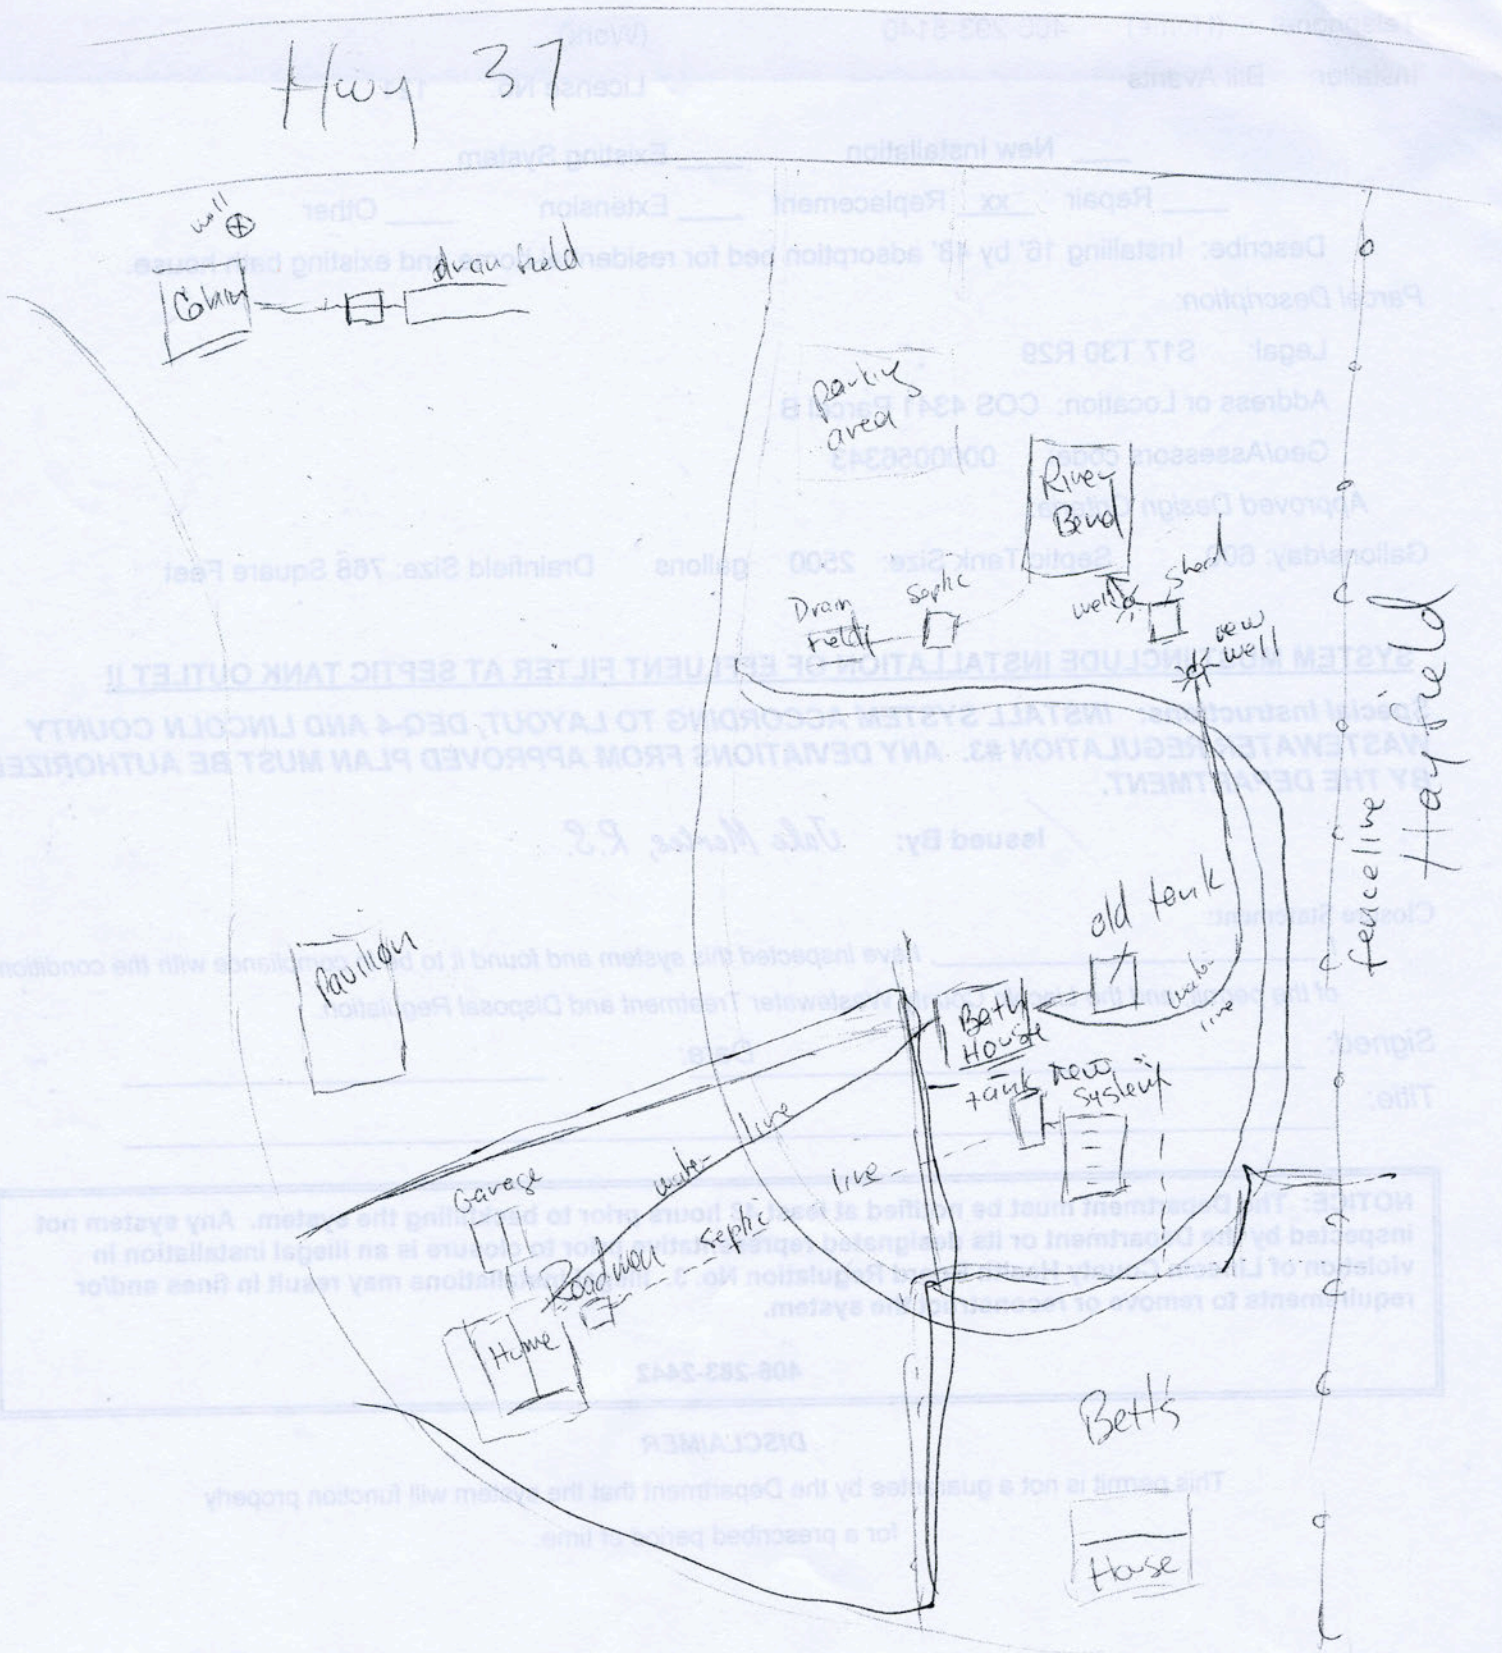
NOTICE: The Department must be notified at least 48 hours prior to backfilling the system. Any system not inspected by the Department or its designated representative prior to closure is an illegal installation in violation of Lincoln County Health Board Regulation No. 3. Illegal installations may result in fines and/or requirements to remove or reconstruct the system.

406-283-2442

DISCLAIMER

This permit is not a guarantee by the Department that the system will function properly for a prescribed period of time.

LOT LAYOUT


Hwy 37
well
Cabin
drainfield
parking area
River Bend
Drain Field
Septic
well
Shed
new well
fenceline
Hayfield
old tank
Pavilion
Bath House
tank
new system
water line
water line
Garage
Roadway
Septic
Home
Betts
House