5-21-97
Call from R Shelton. Shaver to install septic 5/23-24/97

Wastewater Treatment and Disposal System PERMIT

Sign & return

3-97 Expiration Date: 8-8-98

DON AND DARLENE SHAVER

[redacted]

(Home) [redacted] (Work) _____

Installer: FRED McDOUGALL License No. 24

____ New Installation X Existing System

____ Repair X Replacement ____ Extension ____ Other

Describe: _____

Parcel Description:

Legal: NE¼ S.25 T31N R34W

Address or Location: 1642 IRON CREEK ROAD

Approved Design Criteria:

Bedrooms 3 Septic Tank Size: 1000 gallons Drainfield Size: 250 lineal feet

INSTALL SYSTEM AS PER APPROVED SITE PLAN (LOT LAYOUT) AND LINCOLN COUNTY WASTEWATER REGULATION #3.

Special Instructions: _____

Issued By: John S Peterson, RS

Closure Statement:

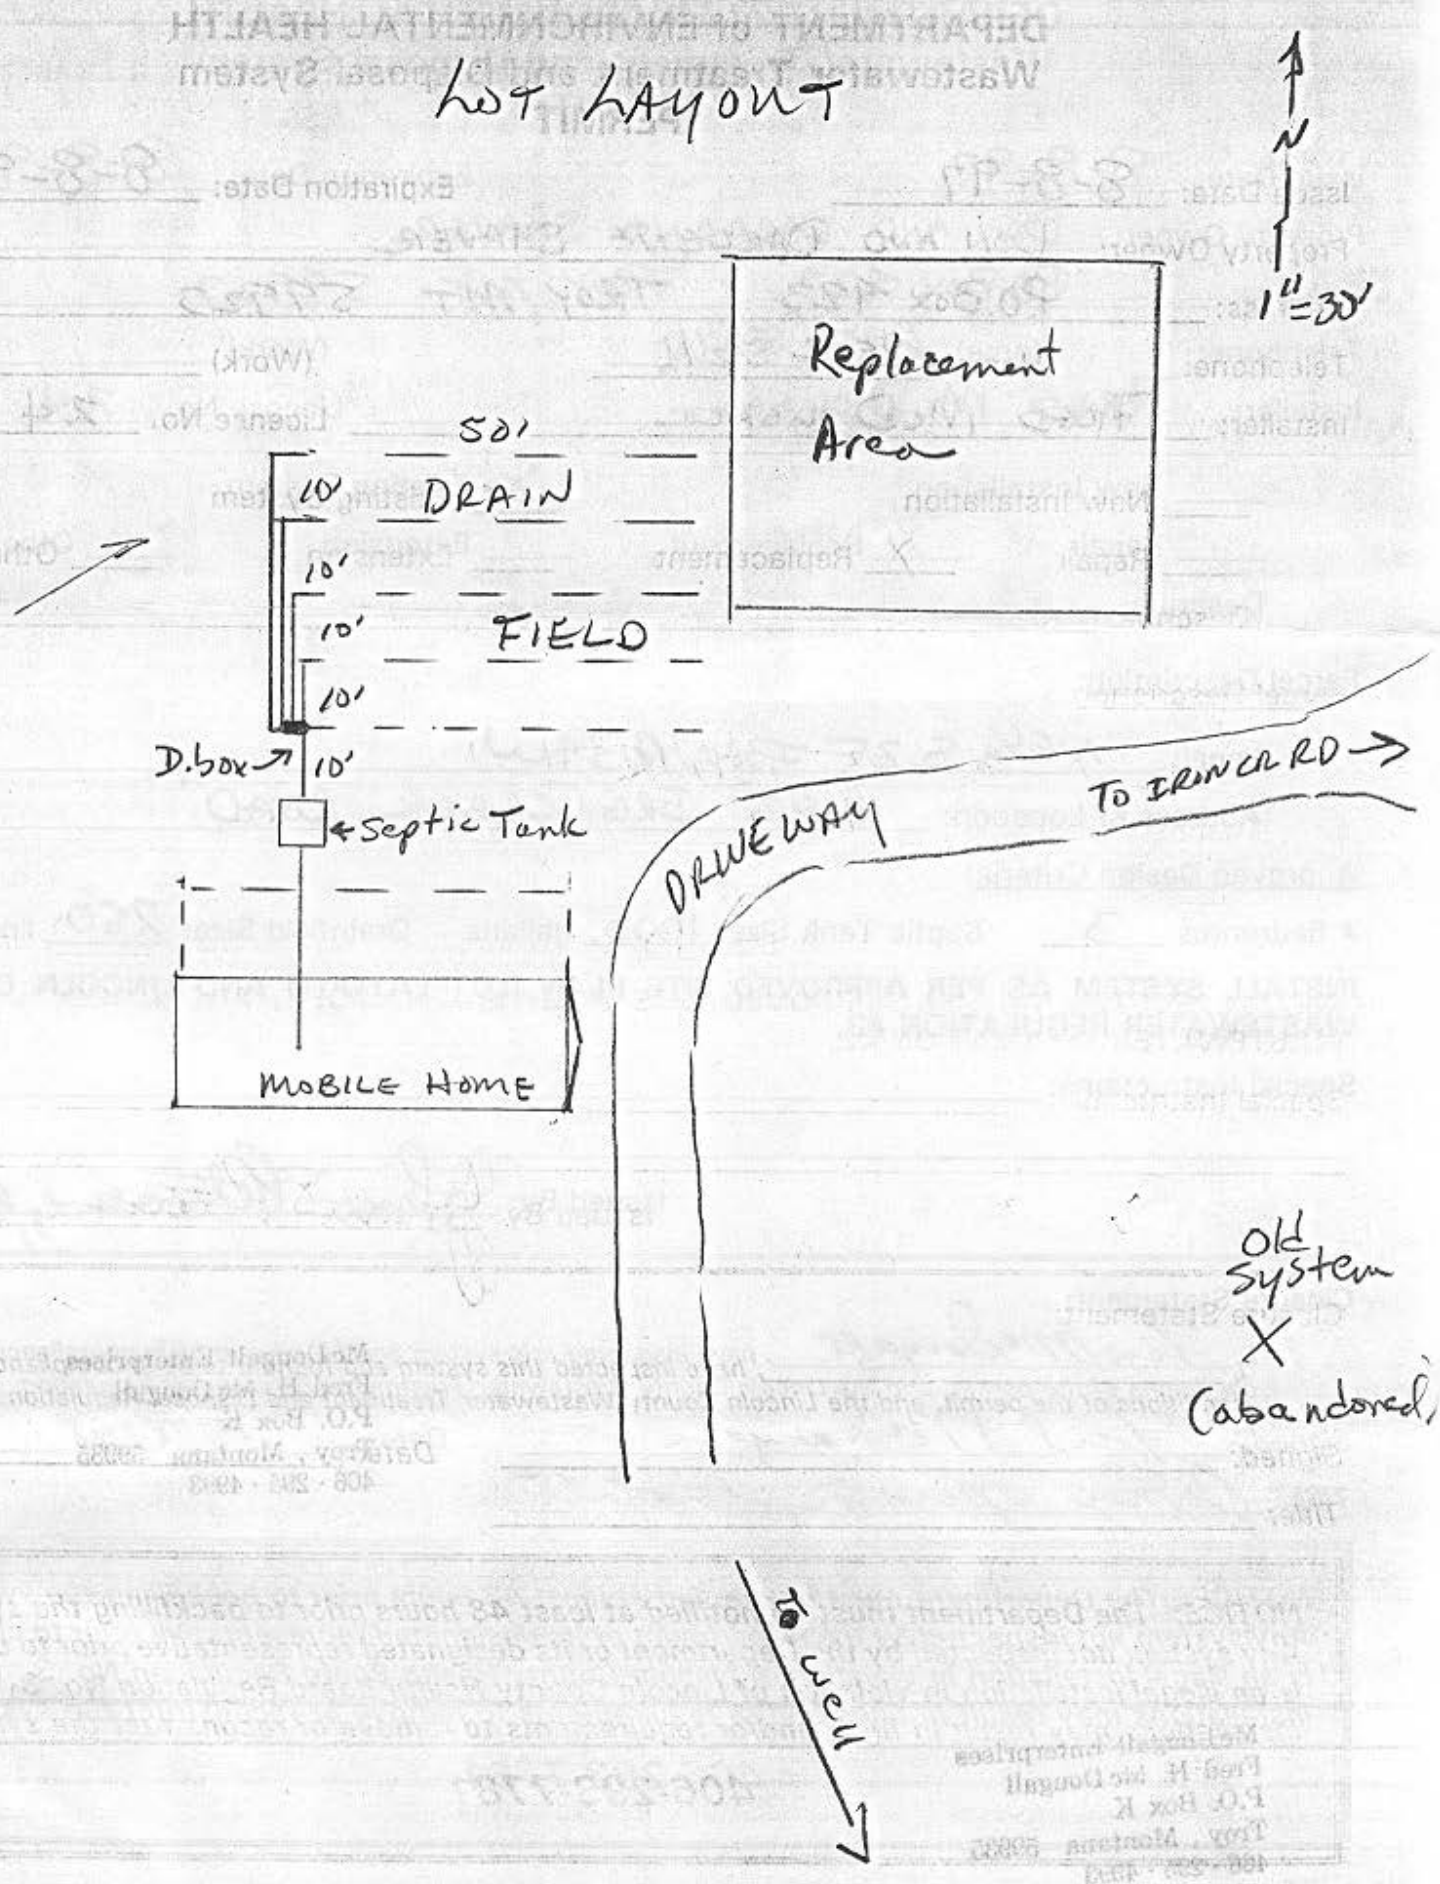
I, Fred McDougall, *have inspected this system and find it to be in compliance with the conditions of the permit, and the Lincoln County Wastewater Treatment and Disposal Regulation.*

McDougall Enterprises
Fredrick McDougall
P.O. Box 66
Troy, Montana 59935
406 - 296 - 4993

Signed: Fred McDougall *Date:* 6/18/98

Title: Owner operator installer

NOTICE: The Permit


LOT LAYOUT
N
1" = 30'
Replacement Area
50'
10'
DRAIN
10'
10'
FIELD
10'
D.box
10'
Septic Tank
MOBILE HOME
DRIVEWAY
TO IRON CR RD
Old System
X
Cabandoned
To well