County

LINCOLN COUNTY
DEPARTMENT OF ENVIRONMENTAL HEALTH
WASTEWATER TREATMENT AND DISPOSAL SYSTEM PERMIT

Issue Date: 6/13/2017 Expiration Date: 6/13/2018

Property Owner: Jack Stoller c/o: Tom Cole

Address: [redacted]

Telephone: (Home) [redacted] (Work)

Installer: Tally Hoe License No. 1

___ New Installation __xx_ Existing System

____ Repair __xx_ Replacement ___ Extension ____ Other

Describe: New Septic tank a three 40' laterals using gravelless chambers

Parcel Description:

Legal: S26 T30 R31

Address or Location: Pioneer Junction Lots 19,20,21 & 22

Geo/Assessors code: 0000003168

Approved Design Criteria:

Bedrooms 2 Septic Tank Size: 1000 gallons Drainfield Size: 120 Linear Feet

SYSTEM MUST INCLUDE INSTALLATION OF EFFLUENT FILTER AT SEPTIC TANK OUTLET !!

Special Instructions: INSTALL SYSTEM ACCORDING TO LAYOUT, DEQ-4 AND LINCOLN COUNTY WASTEWATER REGULATION #3. ANY DEVIATIONS FROM APPROVED PLAN MUST BE AUTHORIZED BY THE DEPARTMENT.

Issued By: Jake Mertes, R.S.

Closure Statement: I, Thomas J Cole *have inspected this system and found it to be in compliance with the conditions of the permit, and the Lincoln County Wastewater Treatment and Disposal Regulation.*

Signed: _____ *Date:* 9.23.2017

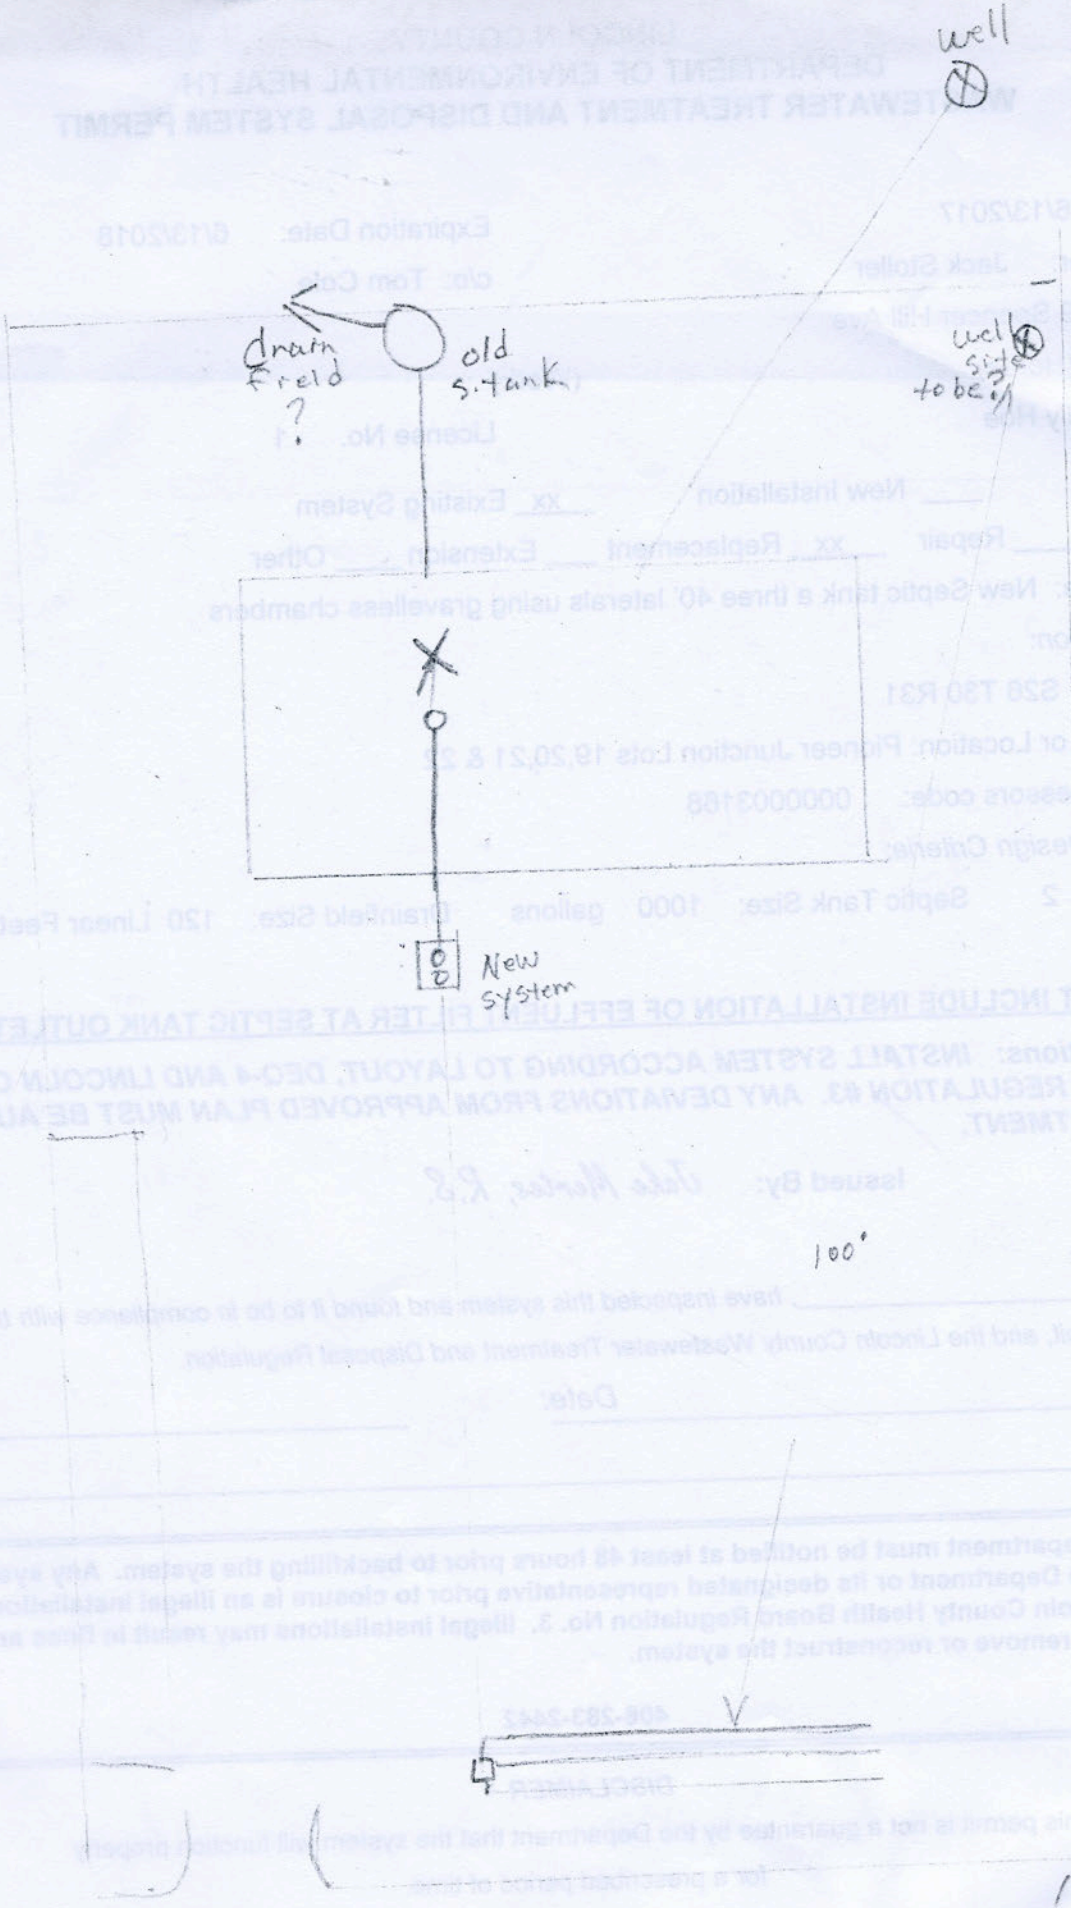
Title: owner/operator of Tally Hoe

NOTICE: The Department must be notified at least 48 hours prior to backfilling the system. Any system not inspected by the Department or its designated representative prior to closure is an illegal installation in violation of Lincoln County Health Board Regulation No. 3. Illegal installations may result in fines and/or requirements to remove or reconstruct the system.

406-283-2442

DISCLAIMER

This permit is not a guarantee by the Department that the system will function properly for a prescribed period of time.


well
drain field ?
old s.tank
well site to be?
New system
100'
Spencer hill Rd
N
soil sandy
Rocks
slope