County

# LINCOLN COUNTY
# DEPARTMENT OF ENVIRONMENTAL HEALTH
# WASTEWATER TREATMENT AND DISPOSAL SYSTEM PERMIT

Issue Date: 6/17/2019 Expiration Date: 6/17/2020

Property Owner: Ashley Swartzenberger c/o:

Address: [redacted]

Telephone: (Home) (Work)

Installer: Tally Hoe License No. 1

__xx__ New Installation ____ Existing System

____ Repair ____ Replacement ____ Extension ____ Other

Describe: ~~Two 70'~~ laterals using gravelless chambers. 3 - 48'

*Parcel Description*:

Legal: S32 T31 R31

Address or Location: Mahoney's Suburban Addition, Block 3, Lot 9 & 10

Geo/Assessors code: 0000013113

*Approved Design Criteria*:

# Bedrooms 2 Septic Tank Size: 1000 gallons Drainfield Size: 140 Linear Feet

**SYSTEM MUST INCLUDE INSTALLATION OF EFFLUENT FILTER AT SEPTIC TANK OUTLET !!**

***Special Instructions: INSTALL SYSTEM ACCORDING TO LAYOUT, DEQ-4 AND LINCOLN COUNTY WASTEWATER REGULATION #3. ANY DEVIATIONS FROM APPROVED PLAN MUST BE AUTHORIZED BY THE DEPARTMENT.***

**Issued By:** Jake Mertes, R.S.

Closure Statement:

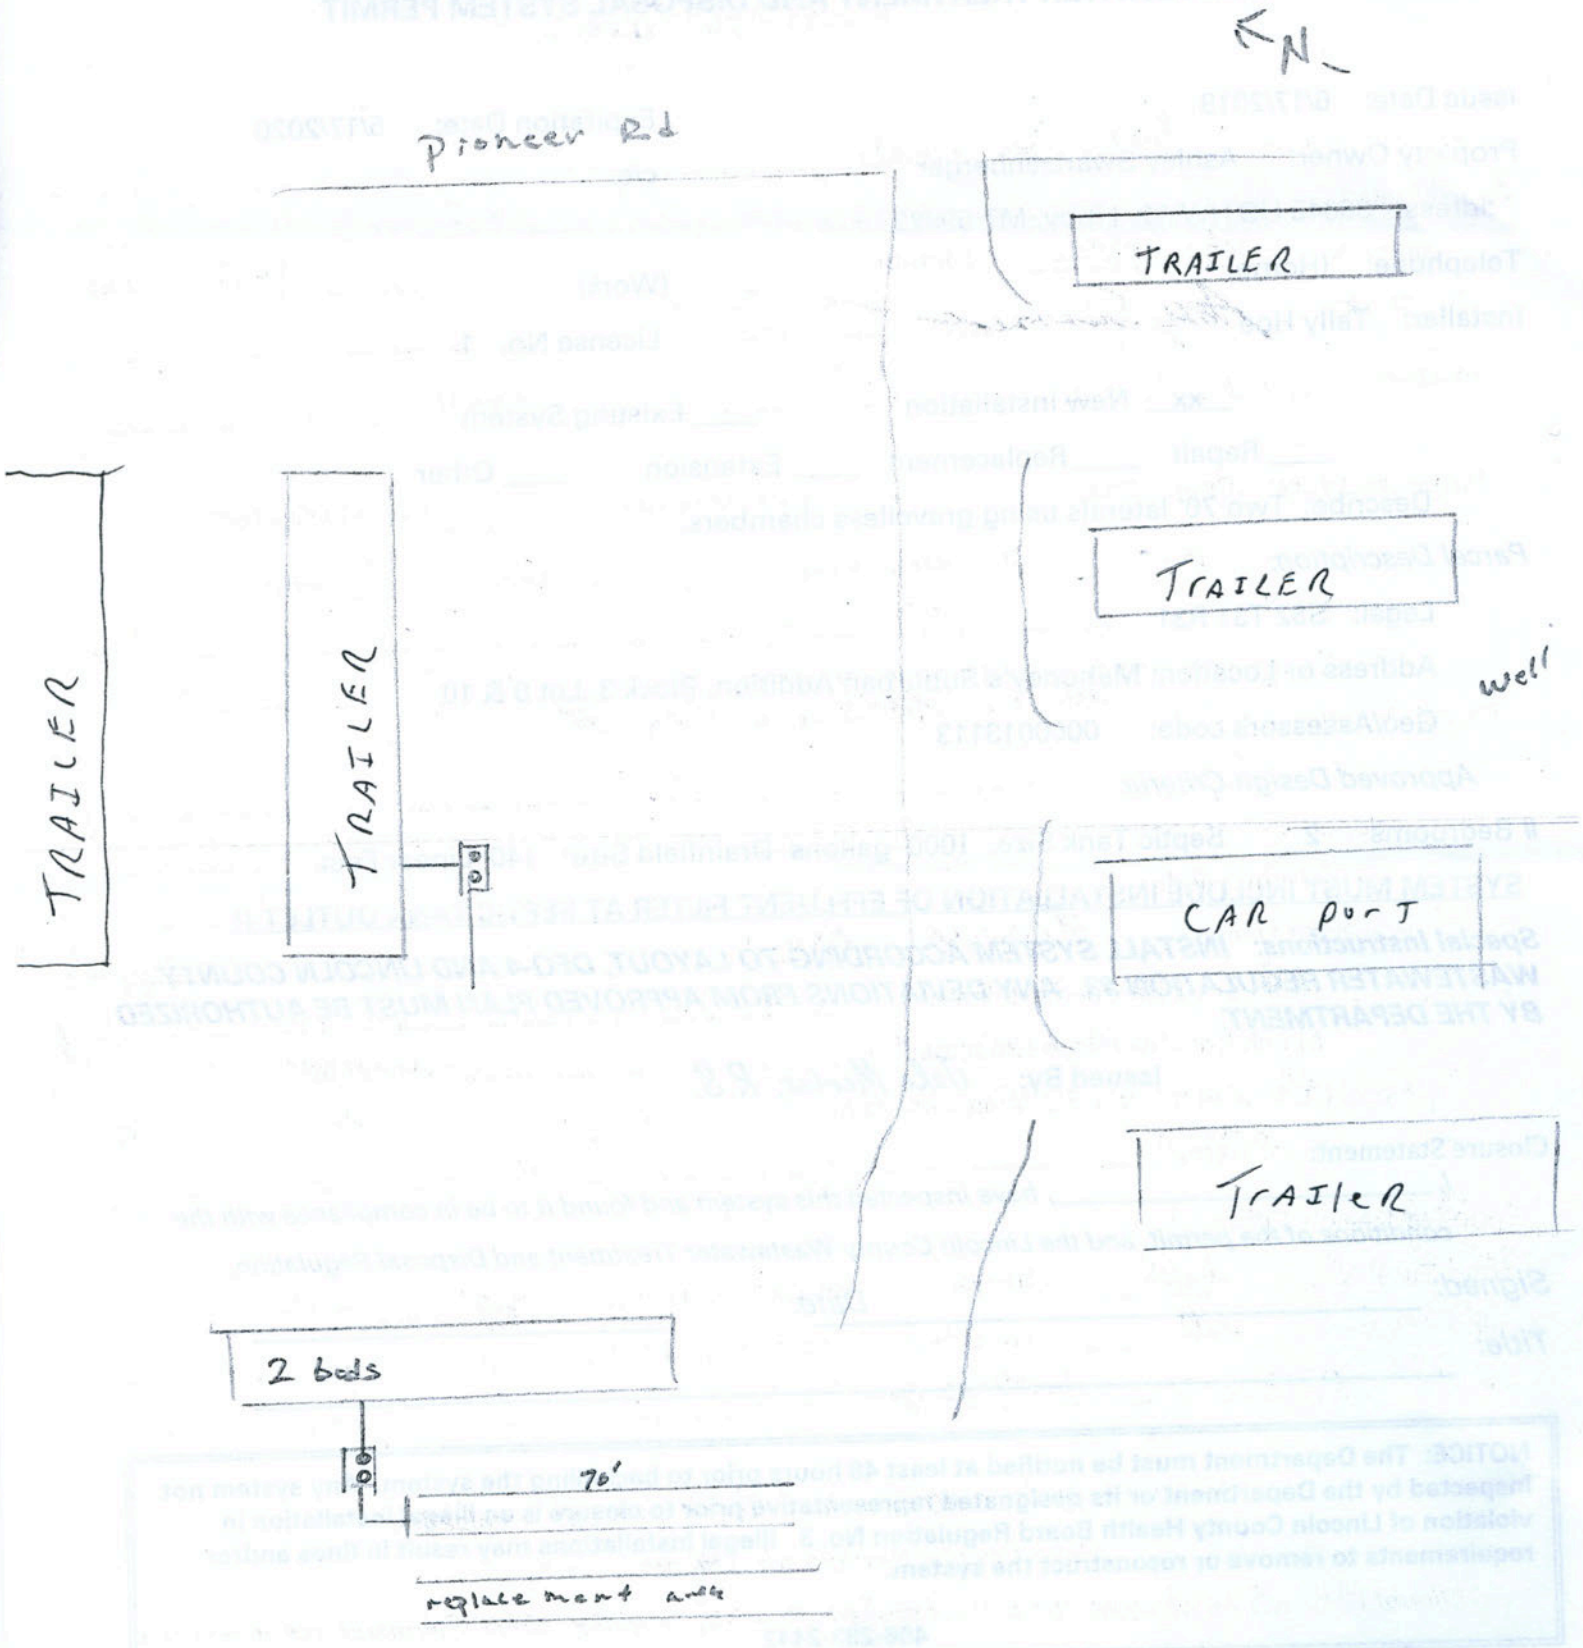
I, Thomas J Cole, *have inspected this system and found it to be in compliance with the conditions of the permit, and the Lincoln County Wastewater Treatment and Disposal Regulation.*

*Signed:* Thomas J Cole *Date:* 7-1-19

*Title:* Owner/operator

**NOTICE: The Department must be notified at least 48 hours prior to backfilling the system. Any system not inspected by the Department or its designated representative prior to closure is an illegal installation in violation of Lincoln County Health Board Regulation No. 3. Illegal installations may result in fines and/or requirements to remove or reconstruct the system.**

**406-283-2442**


N
Pioneer Rd
TRAILER
TRAILER
TRAILER
TRAILER
well
CAR PORT
TRAILER
2 beds
70'
replacement area
SLOPE 2%