LINCOLN COUNTY HEALTH DEPARTMENT
ENVIRONMENTAL HEALTH
Declaration of Unpermitted Wastewater Treatment and Disposal System

Property Owner(s): James and Molly Tornow

Property Address: 3960 Glen Lake Rd
Eureka, MT 59917

Legal Description of the Property: S26, T36 N, R26 W, C.O.S. 4540, PARCEL B, ACRES 4.57

Wastewater Treatment and Disposal System Description

Year Installed: 1965

Installed by: Unknown

Have there been repairs or alterations to the tank or drainfield since the original installation? Yes

Septic Tank:

Size: 1000 Material: Concrete Date Last Pumped: 06/20/2025

Attach receipt/report from most recent septic tank pumping.

Drainfield size, construction and other information: Unknown; typical gravity septic system and standard three leg drain pipes. Outgoing baffle was replaced with a new "T" with filter;

Provide lot layout including location of property boundaries, septic tank, drainfield, and well.

I (We), James and Molly, attest that the above information is true and correct to the best of my (our) knowledge.


Signature of Property Owner: [signature] Date: 8/8/25

Signature of Property Owner: [signature] Date: 8/8/25

LINCOLN COUNTY, MONTANA

PARCEL B, LOT LAYOUT

PER C.O.S. 4540BLA
SECTION 26, TWP. 36 N., R. 26 W., P.M.M.
FOR: JAMES TORNOW
DATE: OCTOBER 2022

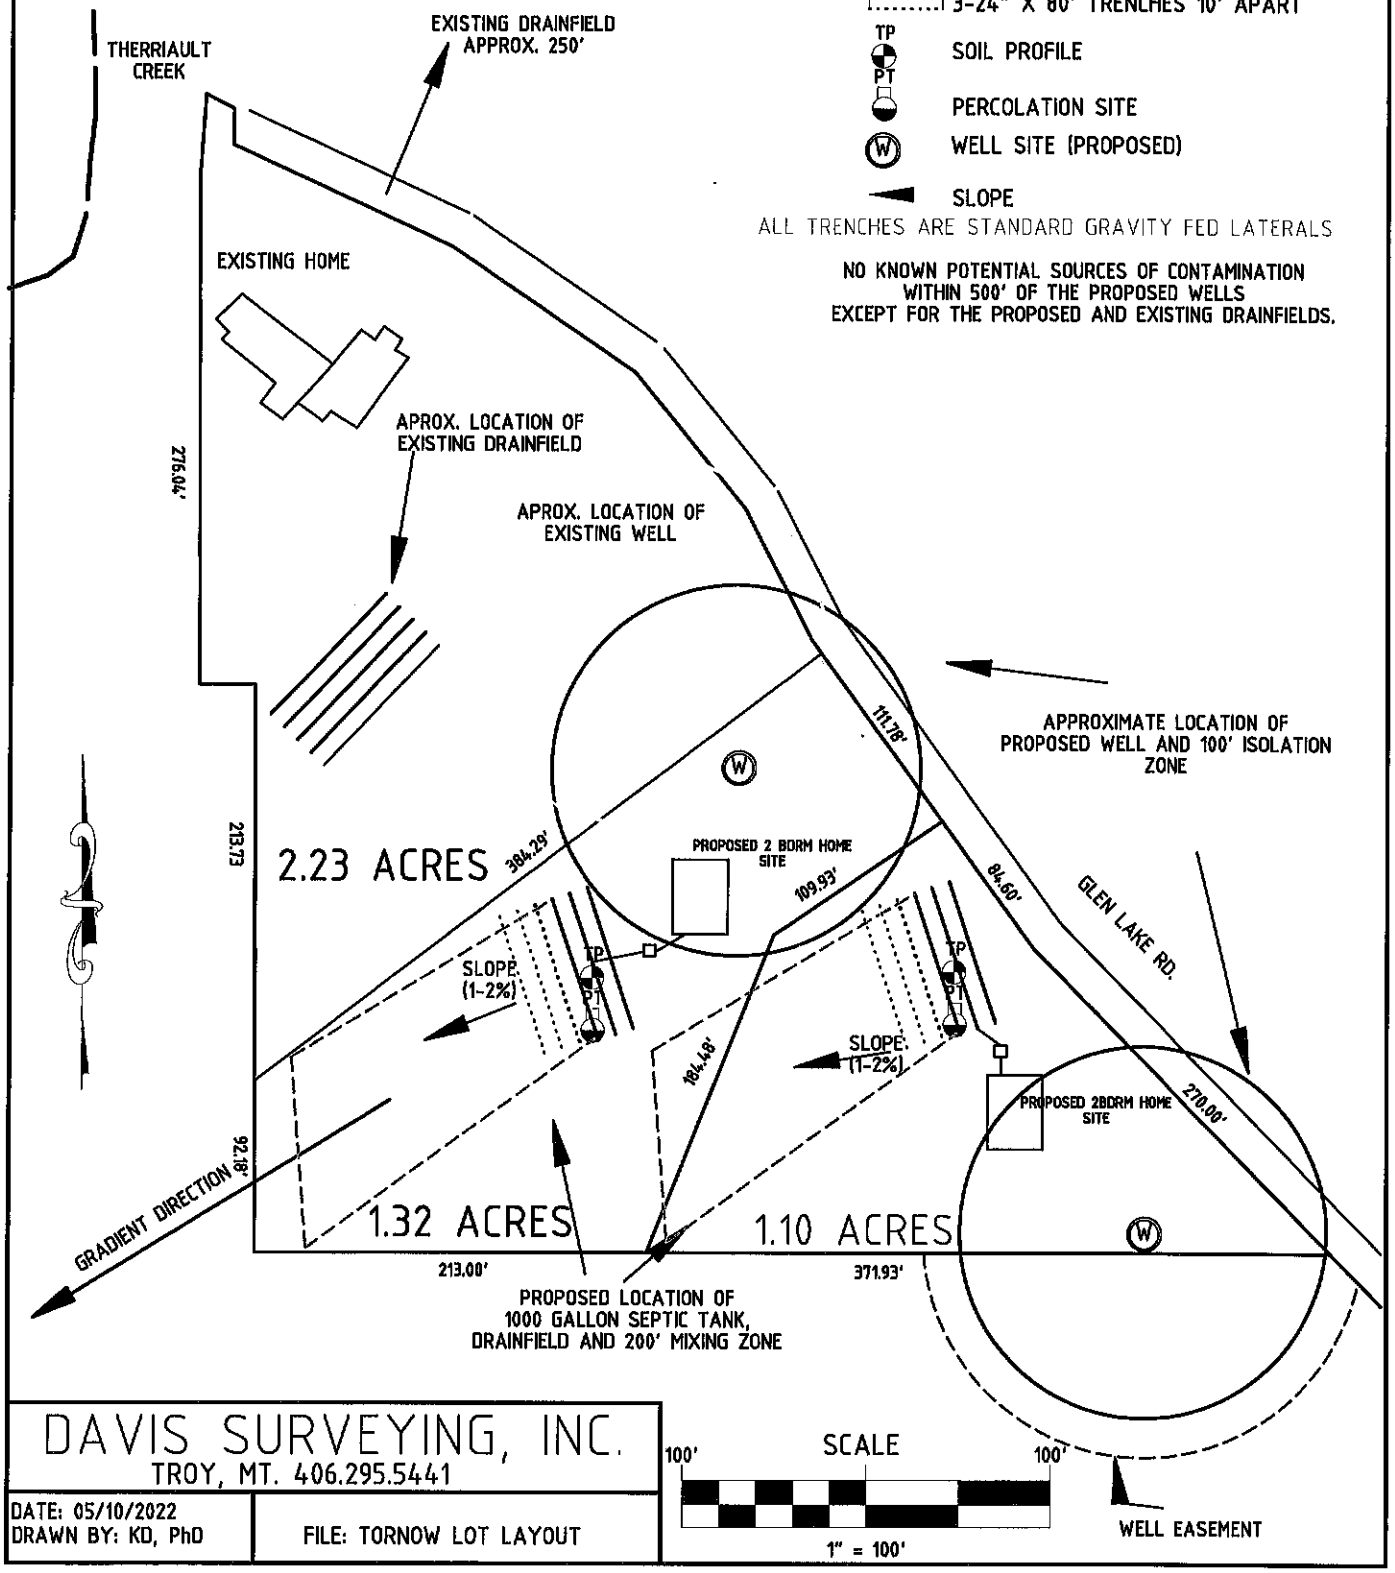

DAVIS SURVEYING, INC.
TROY, MT. 406.295.5441

DATE: 05/10/2022
DRAWN BY: KD, PhD

FILE: TORNOW LOT LAYOUT