LINCOLN COUNTY
DEPARTMENT OF ENVIRONMENTAL HEALTH
WASTEWATER TREATMENT AND DISPOSAL SYSTEM PERMIT

Issue Date: 11/1/2017 Expiration Date: 11/1/2017

Property Owner: Valley Baptist Church c/o: Gideon Yutzy

Address: PO BOX 1825 Eureka, MT 59917

Telephone: (Home) [redacted] (Work)

Installer: Gideon Yutzy License No. 113

__XX__ New Installation ____ Existing System

____ Repair _____ Replacement ____ Extension ____ Other

Describe: Three 85' pressure dosed laterals in sand-lined trenches.

Parcel Description:

Legal: S25 T37 R27

Address or Location: Iwanicha Minor Subdivision Lot 2

Geo/Assessors code: 0000017902

Approved Design Criteria:

Gallons/Day 450 Septic Tank Size: 1500/500 gallons Drainfield Size: 255 Linear Feet

SYSTEM MUST INCLUDE INSTALLATION OF EFFLUENT FILTER AT SEPTIC TANK OUTLET !!

Special Instructions: INSTALL SYSTEM ACCORDING TO LAYOUT, DEQ-4 AND LINCOLN COUNTY WASTEWATER REGULATION #3. ANY DEVIATIONS FROM APPROVED PLAN MUST BE AUTHORIZED BY THE DEPARTMENT.

Issued By: Jake Mertes, R.S.

Closure Statement:

I, _____, have inspected this system and found it to be in compliance with the conditions of the permit, and the Lincoln County Wastewater Treatment and Disposal Regulation.

Signed: _____ *Date:* _____

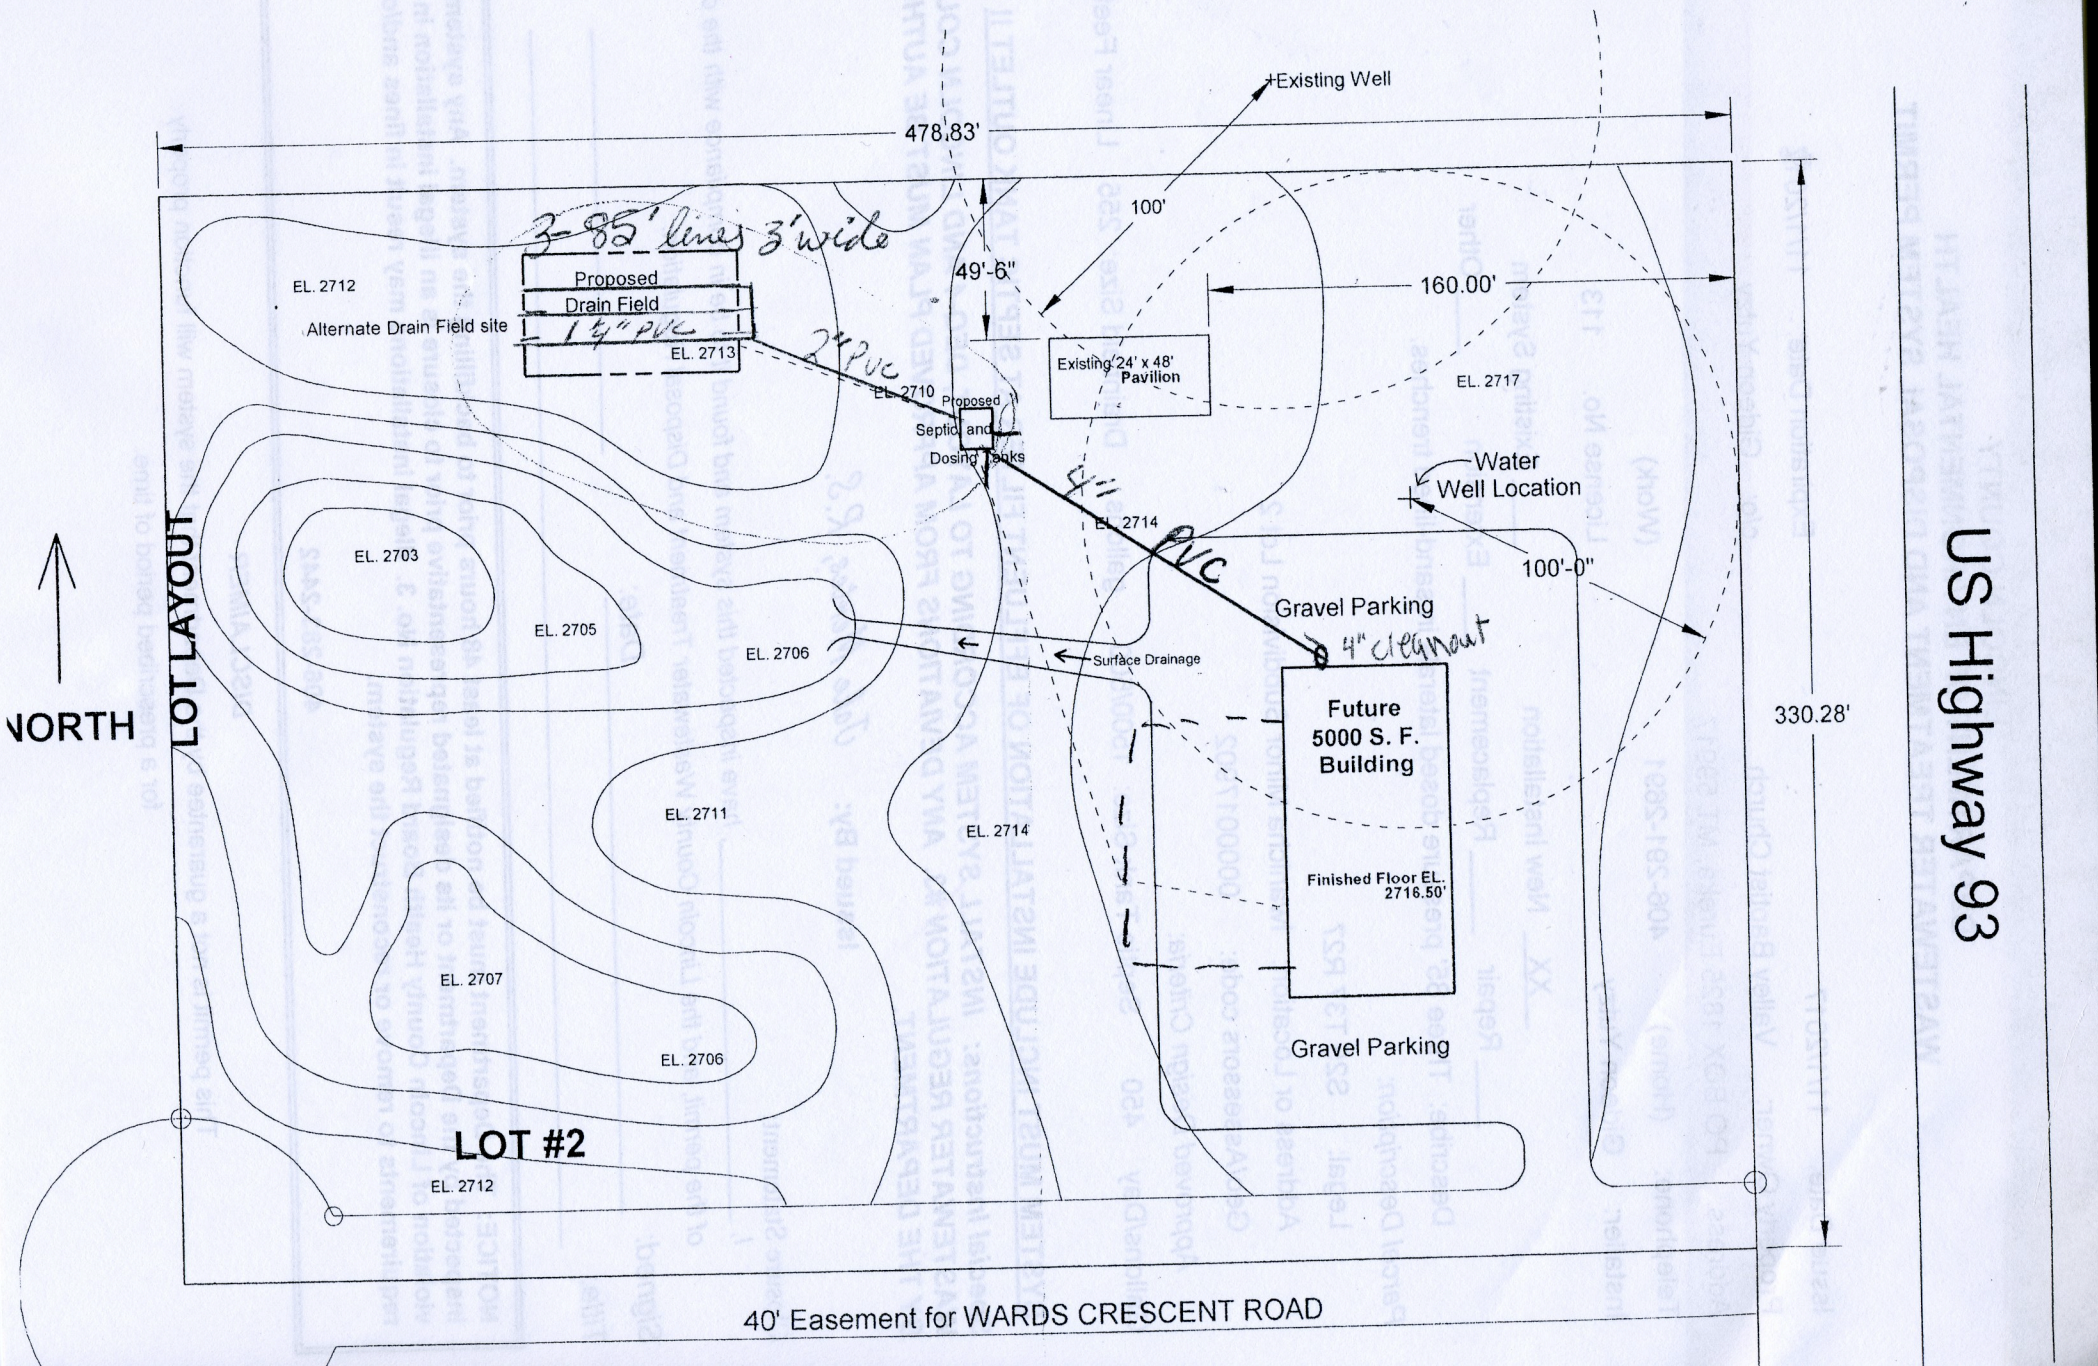
Title: _____

NOTICE: The Department must be notified at least 48 hours prior to backfilling the system. Any system not inspected by the Department or its designated representative prior to closure is an illegal installation in violation of Lincoln County Health Board Regulation No. 3. Illegal installations may result in fines and/or requirements to remove or reconstruct the system.

406-283-2442

DISCLAIMER

This permit is not a guarantee by the Department that the system will function properly for a prescribed period of time.


US Highway 93
NORTH
LOT LAYOUT
478.83'
330.28'
+Existing Well
100'
49'-6"
160.00'
3-85' lines 3' wide
Proposed
Drain Field
1½" PVC
Alternate Drain Field site
EL. 2712
EL. 2713
2" PVC
EL. 2710
Proposed
Septic and
Dosing Tanks
Existing 24' x 48'
Pavilion
EL. 2717
Water
Well Location
100'-0"
EL. 2714
PVC
Gravel Parking
4" cleanout
Surface Drainage
Future
5000 S. F.
Building
Finished Floor EL.
2716.50'
Gravel Parking
EL. 2703
EL. 2705
EL. 2706
EL. 2711
EL. 2714
EL. 2707
EL. 2706
LOT #2
EL. 2712
40' Easement for WARDS CRESCENT ROAD