LINCOLN COUNTY
DEPARTMENT OF ENVIRONMENTAL HEALTH
WASTEWATER TREATMENT AND DISPOSAL SYSTEM PERMIT

Issue Date: 5/17/2018 Expiration Date: 5/17/2019

Property Owner: Dan Willmott c/o: Jim Voyles

Address: [redacted]

Telephone: (Home) [redacted] (Work)

Installer: J D Voyles License No. 22

__XX__ New Installation ___ Existing System

___ Repair ___ Replacement ____ Extension ____ Other

Describe: Three 50' laterals using drain rock and perf pipe.

Parcel Description:

Legal: S15 T36 R28

Address or Location: Pine Bay 2 Lot 18 #11 Lake Lane

Geo/Assessors code: 0000005578

Approved Design Criteria:

Bedrooms 2 Septic Tank Size: 1000 gallons Drainfield Size: 150 Linear Feet

SYSTEM MUST INCLUDE INSTALLATION OF EFFLUENT FILTER AT SEPTIC TANK OUTLET !!

Special Instructions: INSTALL SYSTEM ACCORDING TO LAYOUT, DEQ-4 AND LINCOLN COUNTY WASTEWATER REGULATION #3. ANY DEVIATIONS FROM APPROVED PLAN MUST BE AUTHORIZED BY THE DEPARTMENT.

Issued By: Jake Mertes, R.S.

Closure Statement:

I, Jim Voyles, *have inspected this system and found it to be in compliance with the conditions of the permit, and the Lincoln County Wastewater Treatment and Disposal Regulation.*

Signed: Jim Voyles *Date:* 8-24-18

Title: Owner JD Voyles Construction

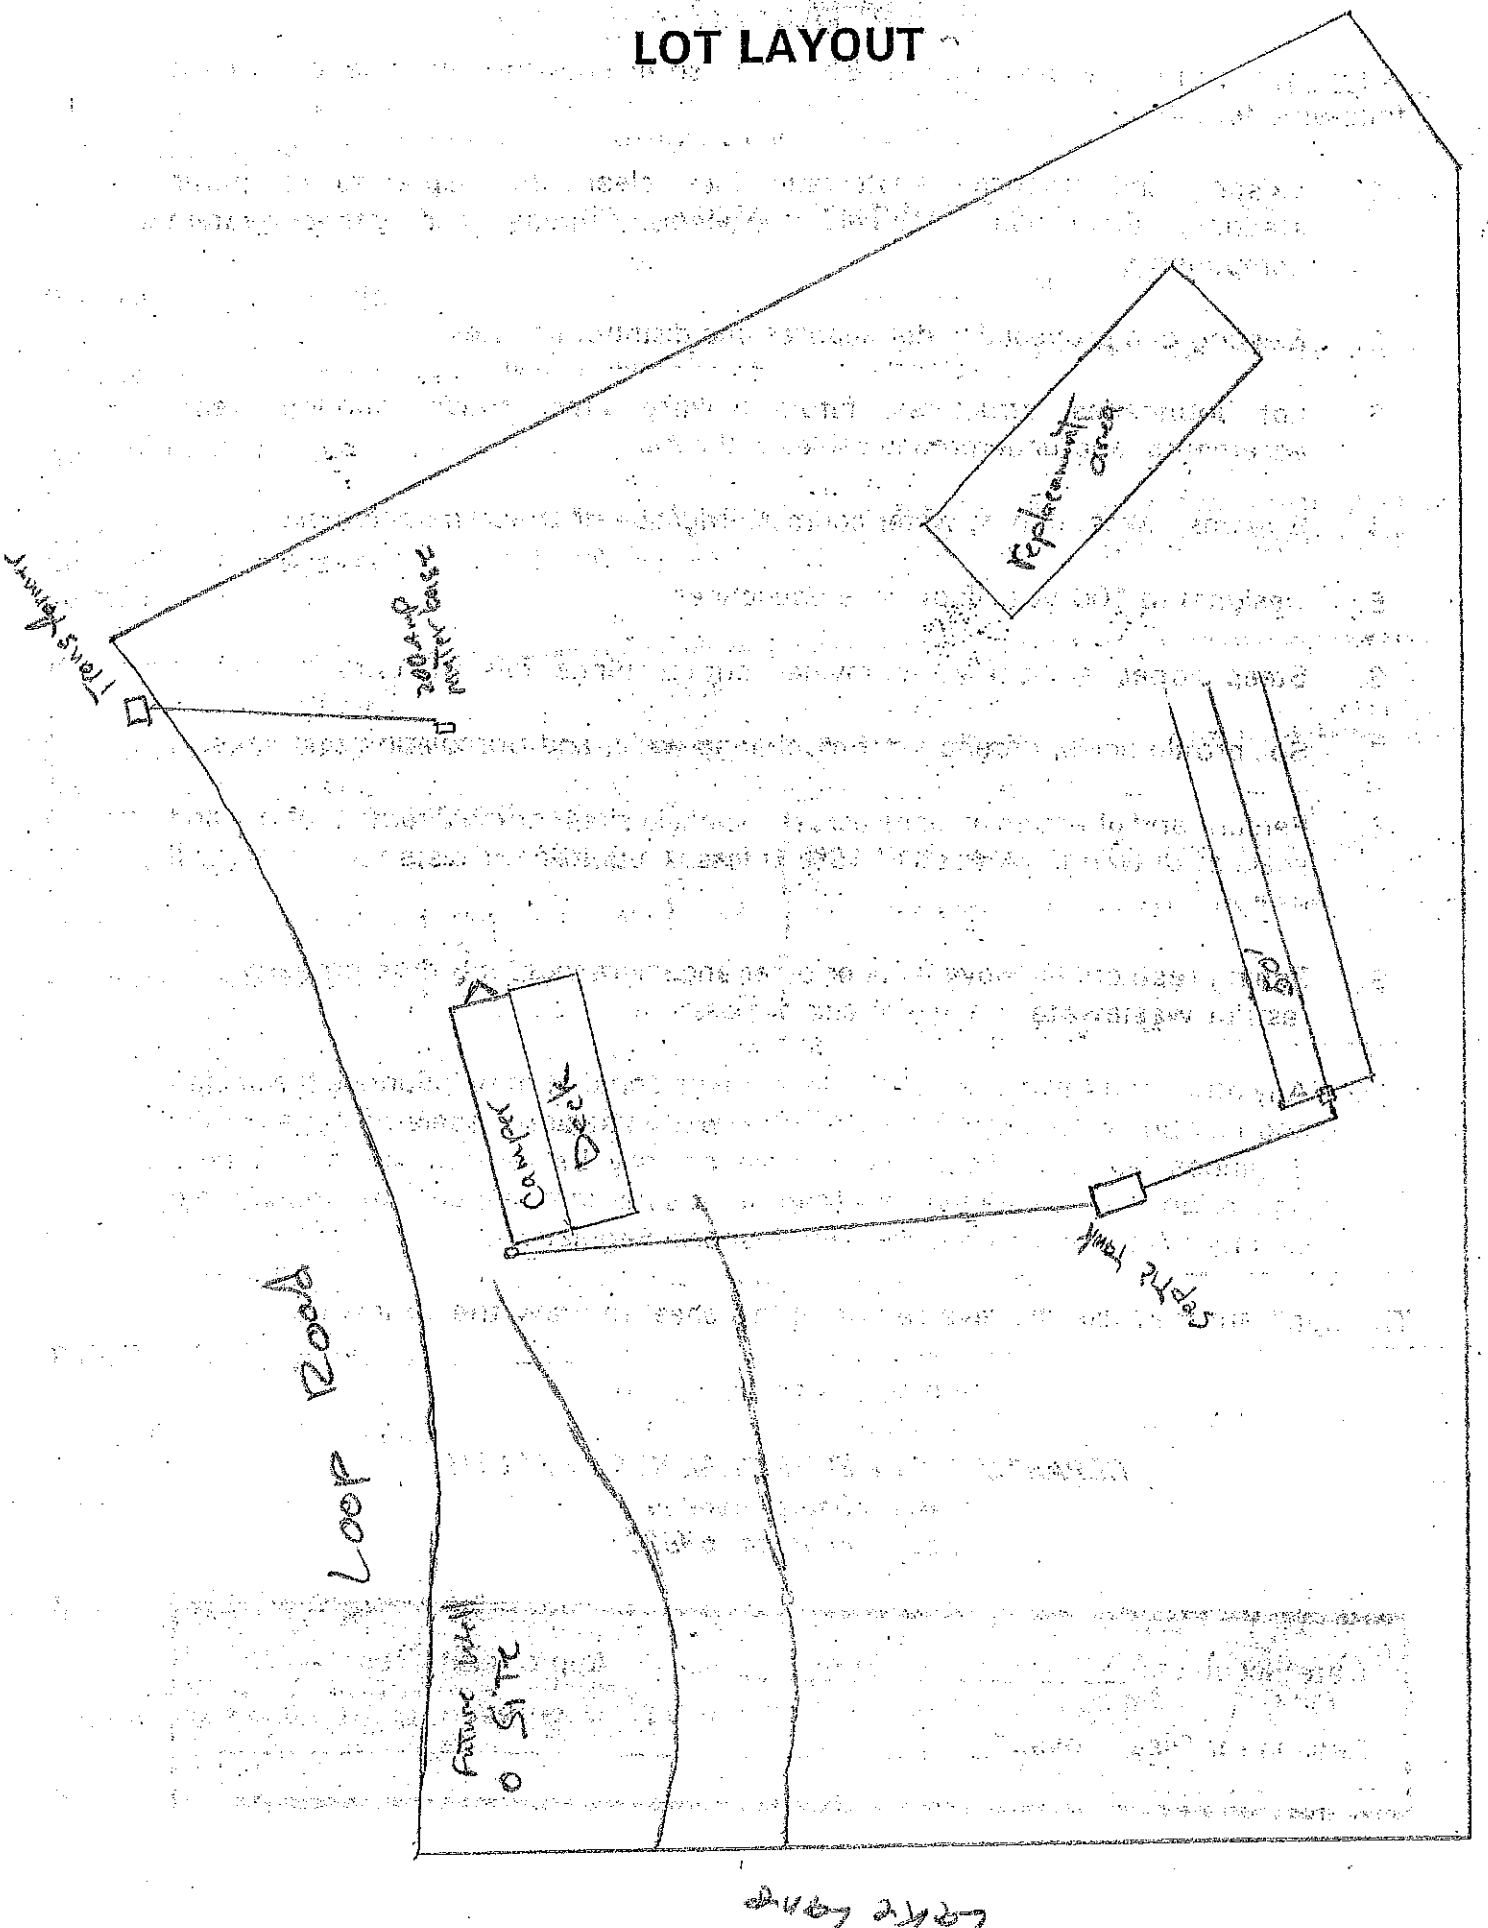
NOTICE: The Department must be notified at least 48 hours prior to backfilling the system. Any system not inspected by the Department or its designated representative prior to closure is an illegal installation in violation of Lincoln County Health Board Regulation No. 3. Illegal installations may result in fines and/or requirements to remove or reconstruct the system.

406-283-2442

DISCLAIMER

This permit is not a guarantee by the Department that the system will function properly for a prescribed period of time.

LOT LAYOUT


Loop Road
Future Well Site
Camper Deck
Septic Tank
Leach Field
Replacement area