LINCOLN COUNTY
DEPARTMENT OF ENVIRONMENTAL HEALTH
WASTEWATER TREATMENT AND DISPOSAL SYSTEM PERMIT

Issue Date: 8/22/2017 Expiration Date: 8/22/2018

Property Owner: Earl Ancker c/o: KEDCO

Address: PO BOX 191, Eureka, MT 59917

Telephone: (Home) (Work)

Installer: Donavan Truman License No. 109

_xx_ New Installation ____ Existing System

____ Repair ____ Replacement ____ Extension ____ Other

Describe: Five 100' pressure dosed laterals in 3' wide trenches.

Parcel Description:

Legal: S26 T36 R26

Address or Location: EDA Estates

Geo/Assessors code: 0000055843

Approved Design Criteria:

Bedrooms 3 Septic Tank Size: 1000/500 gallons Drainfield Size: 500 Linear Feet

SYSTEM MUST INCLUDE INSTALLATION OF EFFLUENT FILTER AT SEPTIC TANK OUTLET !!

Special Instructions: INSTALL SYSTEM ACCORDING TO LAYOUT, DEQ-4 AND LINCOLN COUNTY WASTEWATER REGULATION #3. ANY DEVIATIONS FROM APPROVED PLAN MUST BE AUTHORIZED BY THE DEPARTMENT.

Issued By: Jake Mertes, R.S.

Closure Statement:

I, _____, have inspected this system and found it to be in compliance with the conditions of the permit, and the Lincoln County Wastewater Treatment and Disposal Regulation.

Signed: _____ *Date:* _____

Title: _____


NOTICE: The Department must be notified at least 48 hours prior to backfilling the system. Any system not inspected by the Department or its designated representative prior to closure is an illegal installation in violation of Lincoln County Health Board Regulation No. 3. Illegal installations may result in fines and/or requirements to remove or reconstruct the system.

406-283-2442

DISCLAIMER

This permit is not a guarantee by the Department that the system will function properly for a prescribed period of time.

EDA Estates
Lot 3

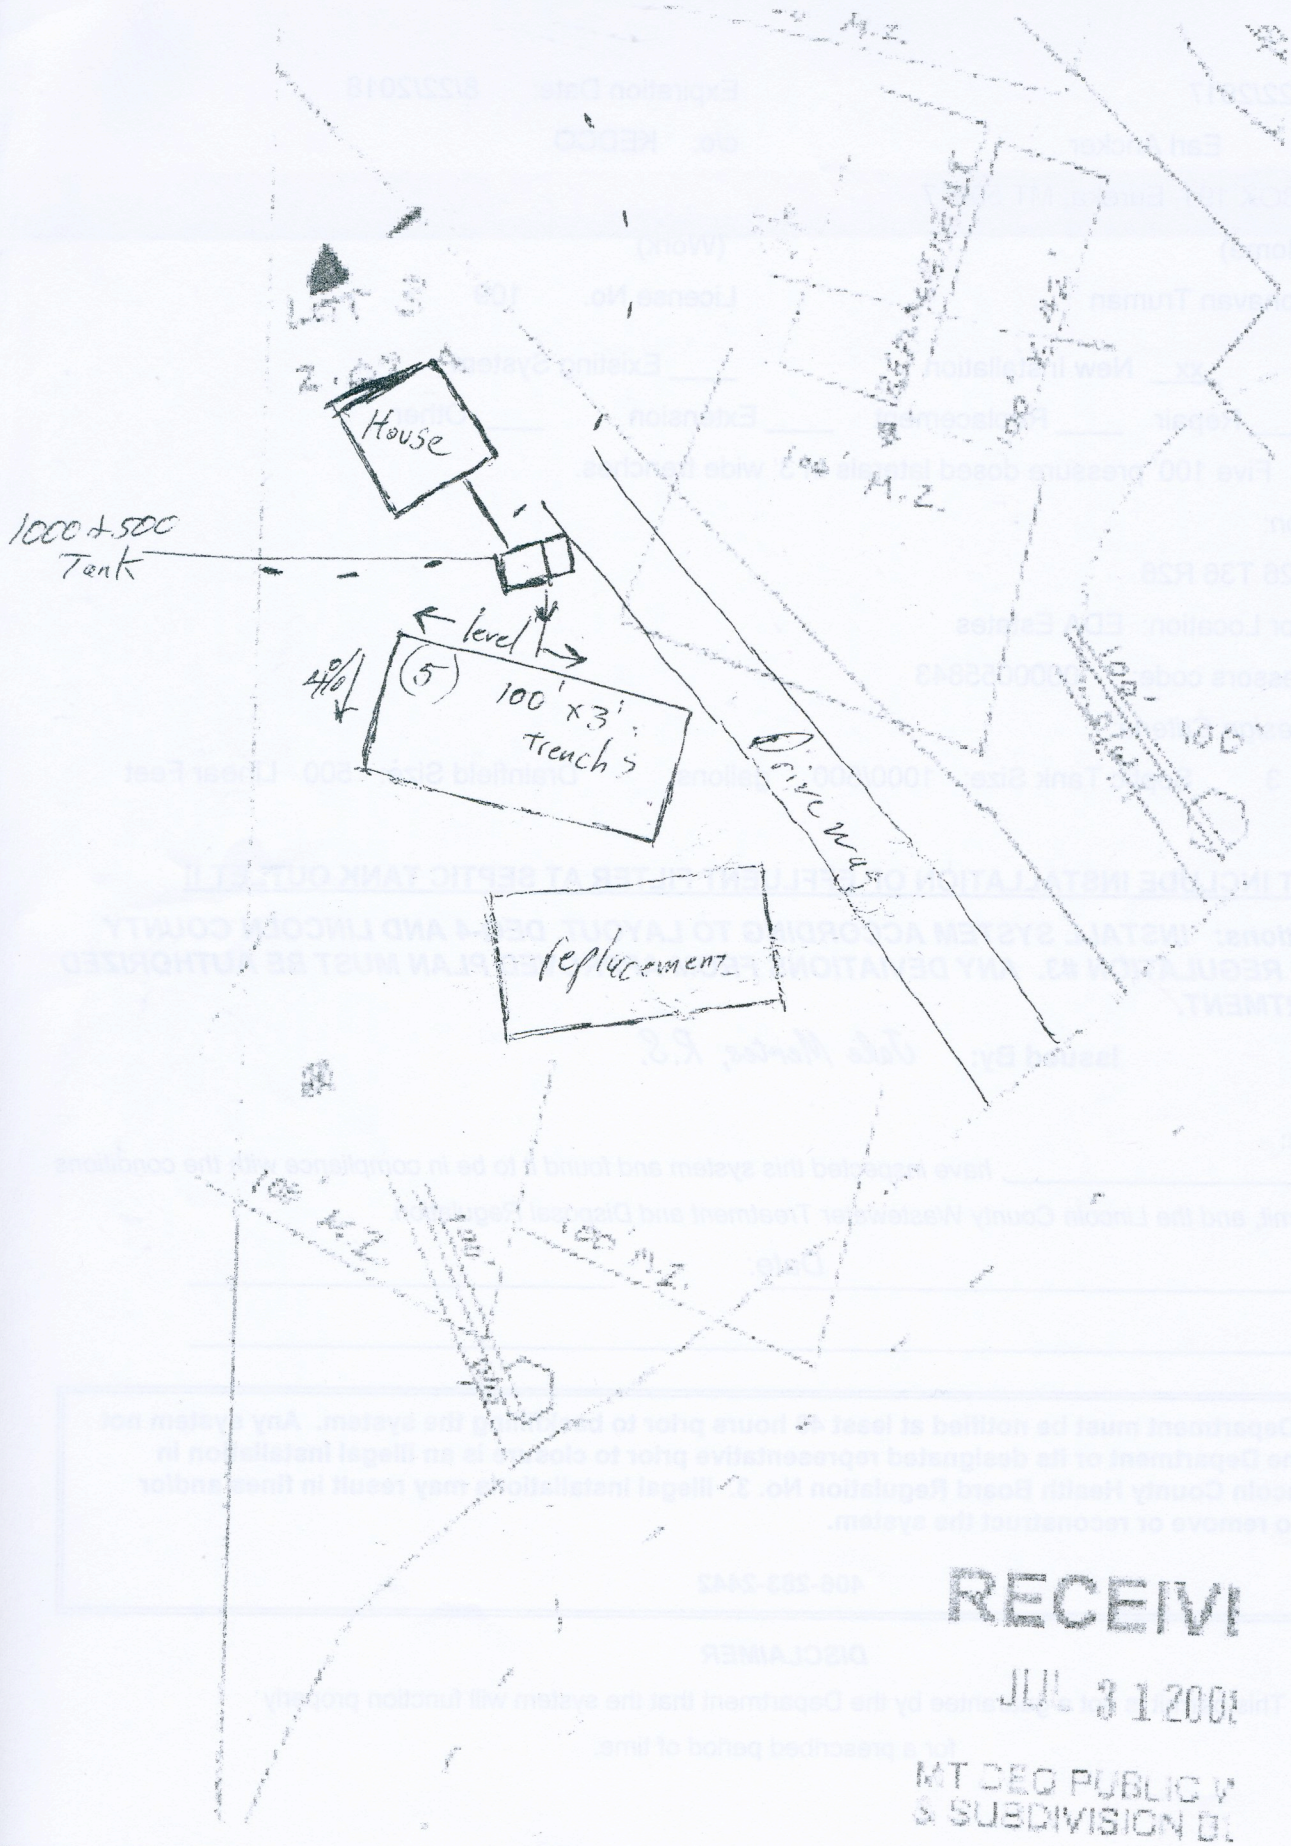

RECEIVE
JUL 3 1 200
MT DEQ PUBLIC W
& SUBDIVISION U