# LINCOLN COUNTY
# DEPARTMENT OF ENVIRONMENTAL HEALTH
# WASTEWATER TREATMENT AND DISPOSAL SYSTEM PERMIT

Issue Date: 10/3/2017 Expiration Date: 10/3/2018

Property Owner: Dan Casazza c/o:

Address: [redacted]

Telephone: (Home) [redacted] (Work)

Installer: License No.

__xx__ New Installation ___ Existing System

____ Repair ____ Replacement ____ Extension ____ Other

Describe: Three 100' pressure dosed laterals in 3' wide trenches.

*Parcel Description*:

Legal: S12 T36 R27

Address or Location: 1250 Saddlehorn Way COS 4153 Parcel B

Geo/Assessors code: 0000007367

*Approved Design Criteria*:

# Bedrooms 4 Septic Tank Size: 1500 gallons Drainfield Size: 300 Linear Feet

**SYSTEM MUST INCLUDE INSTALLATION OF EFFLUENT FILTER AT SEPTIC TANK OUTLET !!**

***Special Instructions: INSTALL SYSTEM ACCORDING TO LAYOUT, DEQ-4 AND LINCOLN COUNTY WASTEWATER REGULATION #3. ANY DEVIATIONS FROM APPROVED PLAN MUST BE AUTHORIZED BY THE DEPARTMENT.***

**Issued By:** *Jake Mertes, R.S.*

Closure Statement:

*I, _____, have inspected this system and found it to be in compliance with the conditions of the permit, and the Lincoln County Wastewater Treatment and Disposal Regulation.*

*Signed:* _____ *Date:* _____

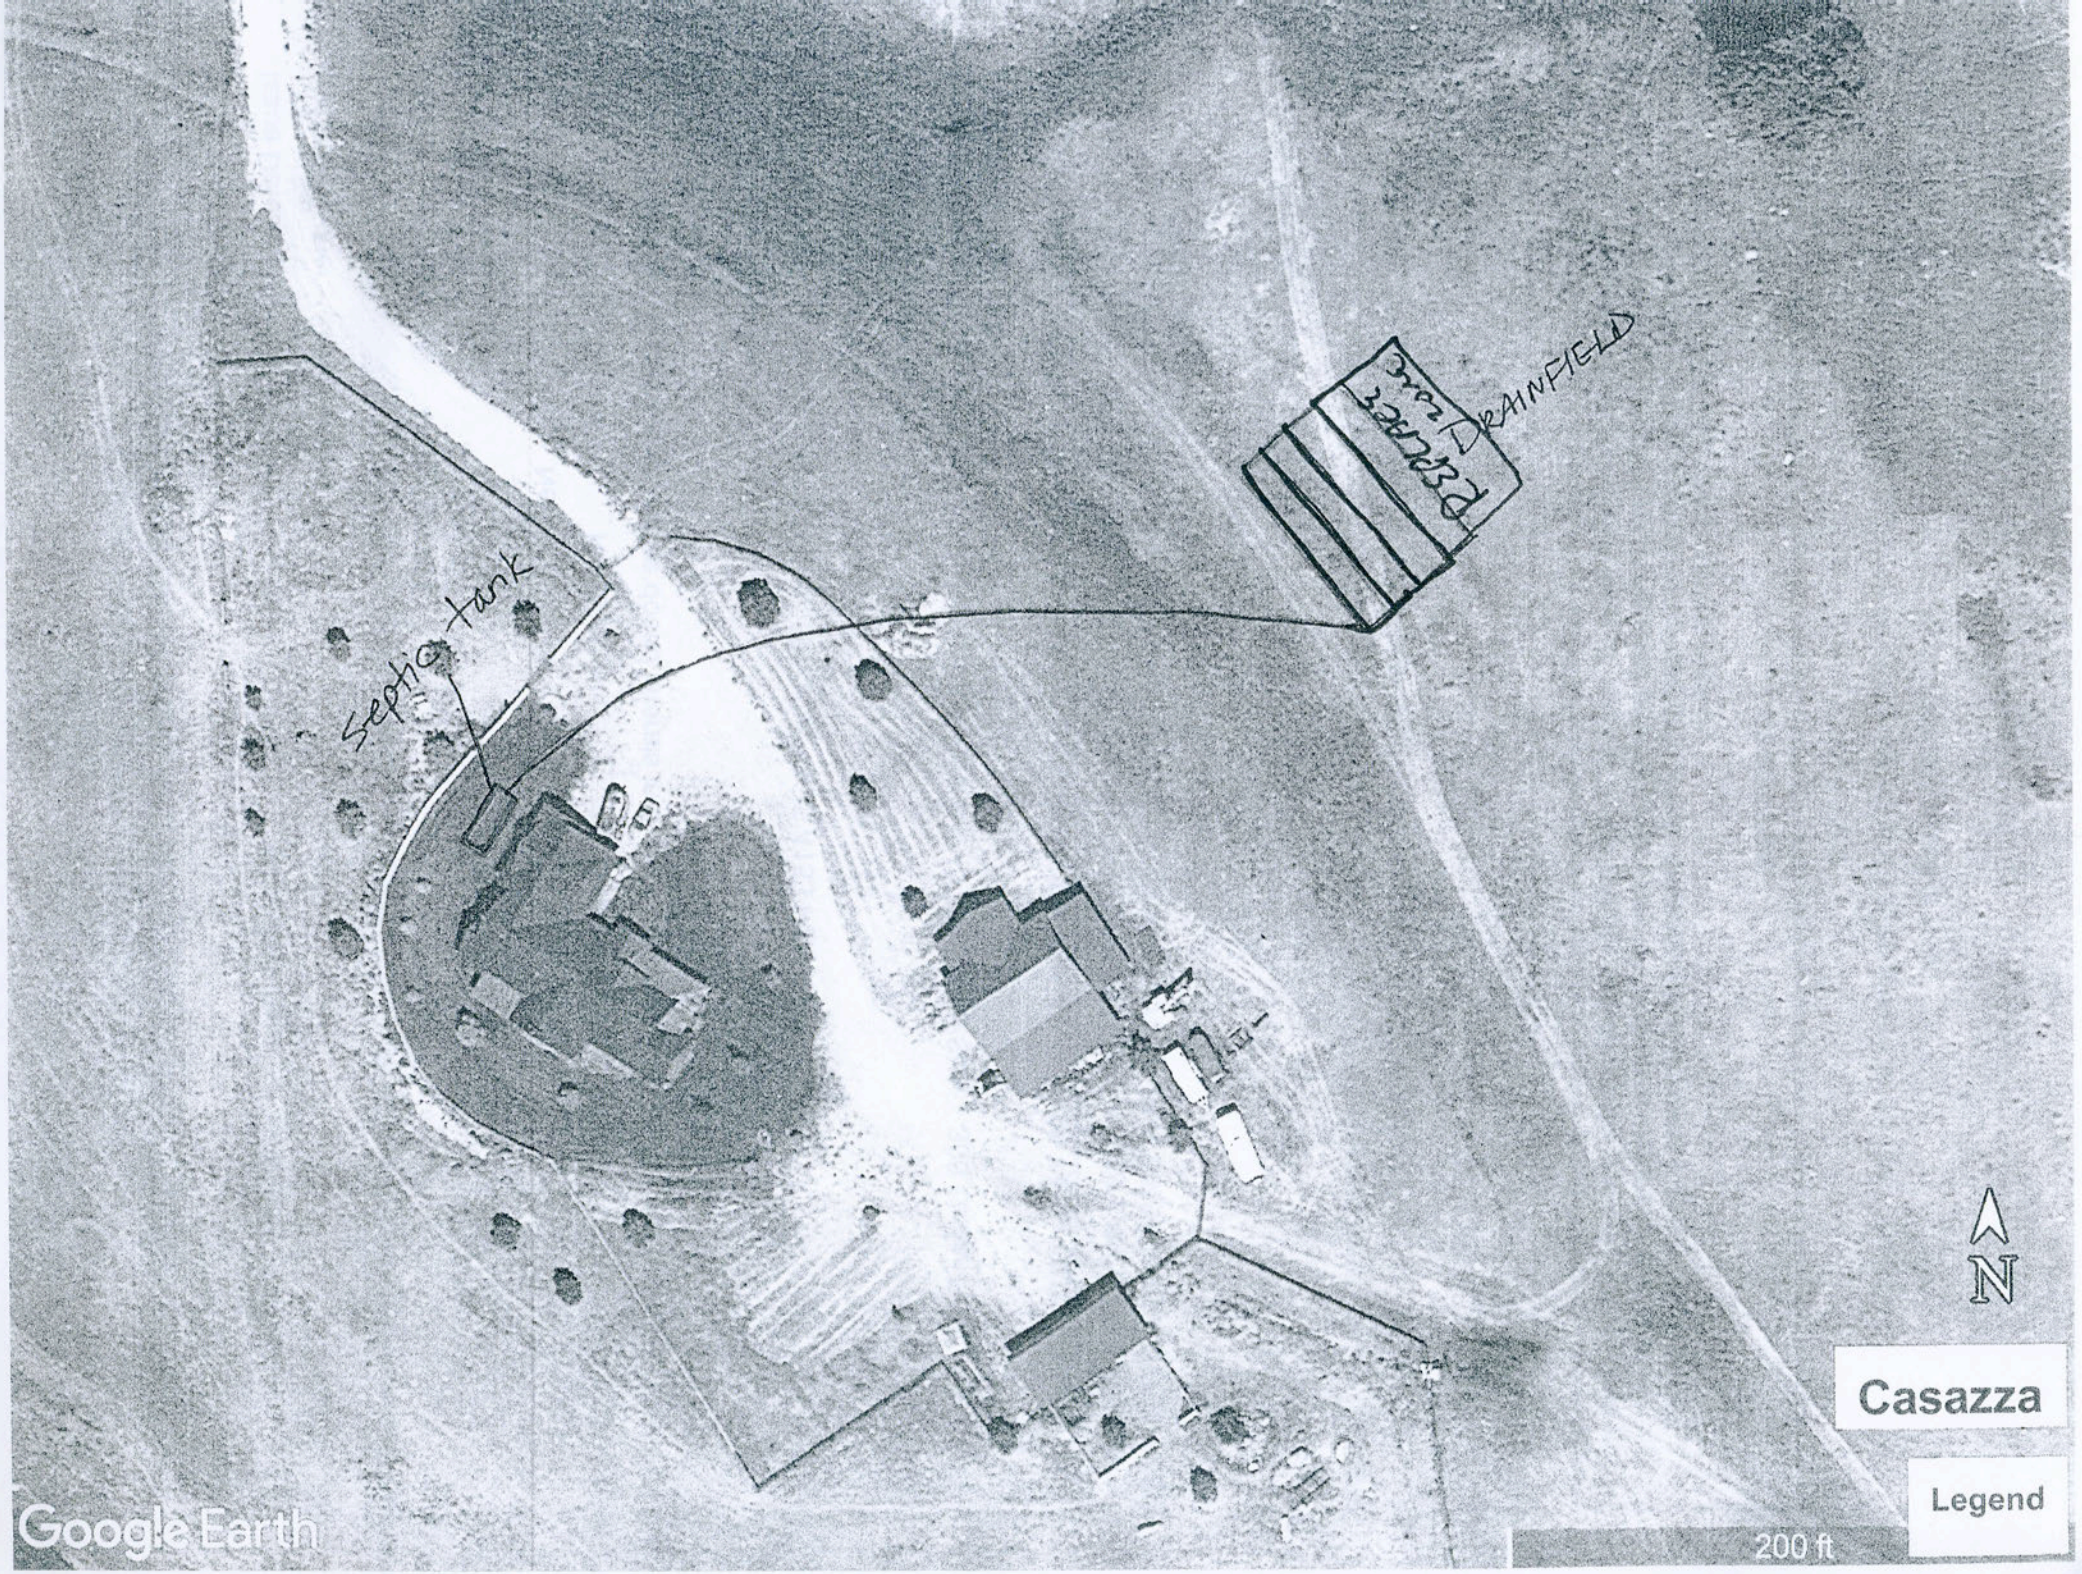
*Title:* _____

**NOTICE: The Department must be notified at least 48 hours prior to backfilling the system. Any system not inspected by the Department or its designated representative prior to closure is an illegal installation in violation of Lincoln County Health Board Regulation No. 3. Illegal installations may result in fines and/or requirements to remove or reconstruct the system.**

**406-283-2442**

***DISCLAIMER***

This permit is not a guarantee by the Department that the system will function properly for a prescribed period of time.


Septic Tank
DRAINFIELD
N
Casazza
Legend
200 ft
Google Earth